Plan 1 of 6

The property owner is required to serve a party structure notice on the adjoining owner as required by The Party Wall etc Act 1996.

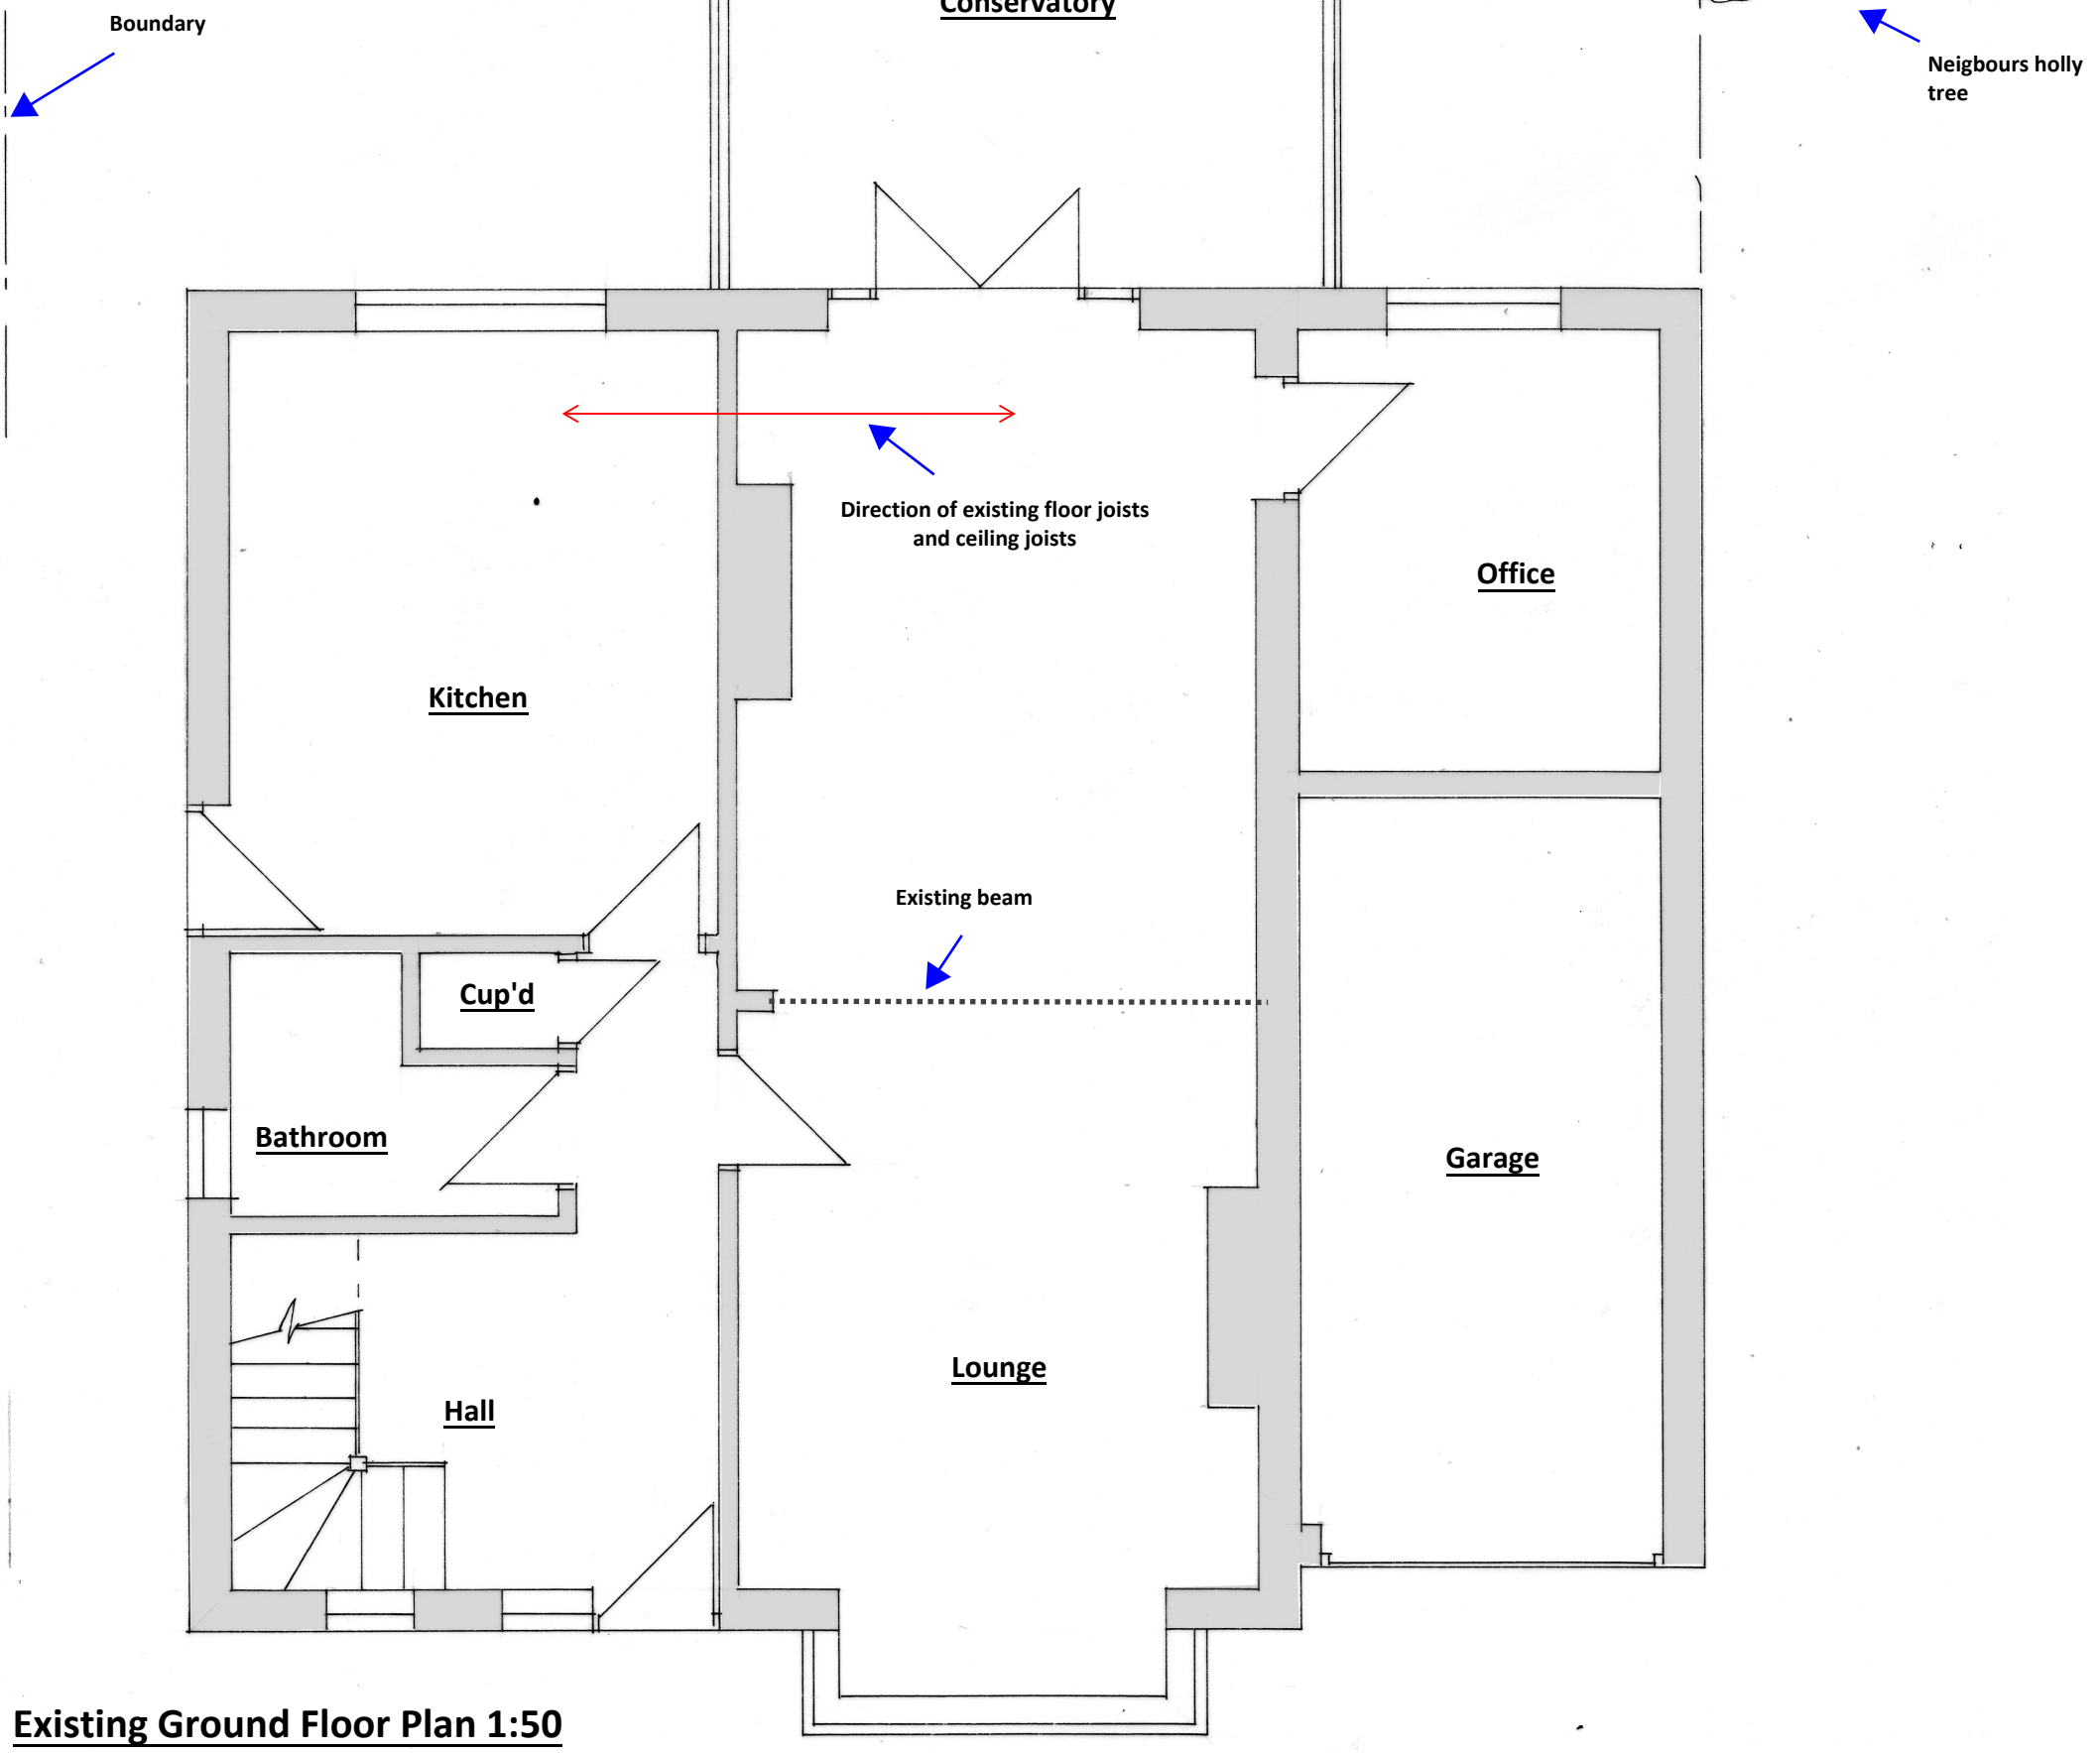

Existing Ground Floor Plan 1:50

1:100

1:50 @ A3

cabe chartered association of building engineers

BSB S.Barrett Architectural, Structural & Party Wall Services stevebsbltd@yahoo.com 07974 715009 cabe chartered association of building engineers	70 Wembley Ave, Lancing BN15 9JY	Rear Extension CBuildE chartered building engineer	CLIENT: Mr & Mrs Shaw DATE: 09.05.2024 DRWG No: BSB/24096/1	A3