
# 75 Wiston Avenue Propossed Driveway Amendment 1

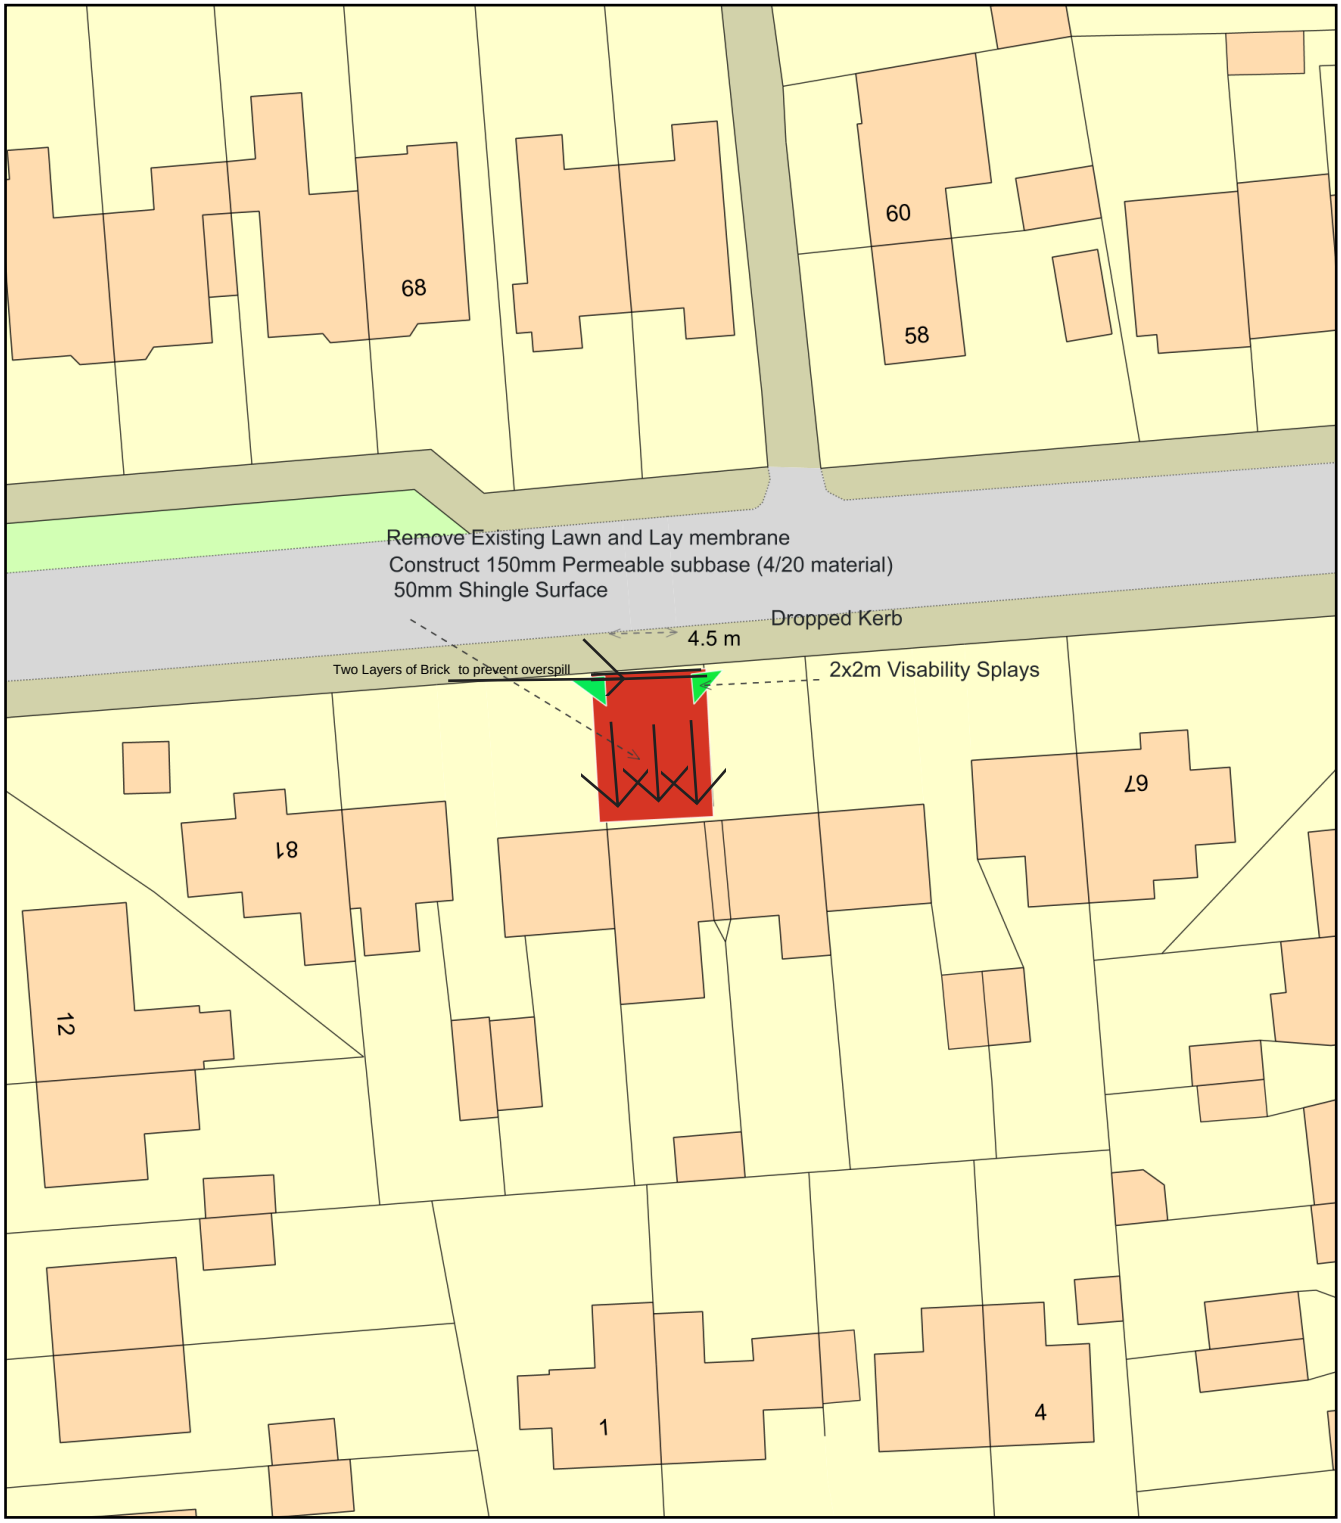


0 20
Metres

N

ReQuestaPlan

Plan Produced for: David Macdonald

Date Produced: 05 Nov 2023

Plan Reference Number: TQRQM23309140935611

Scale: 1:500 @ A4

© Crown copyright and database rights 2023 OS 100042766