
Plan 1 of 7

The property owner is required to serve a party structure notice on the adjoining owner as required by The Party Wall etc Act 1996.

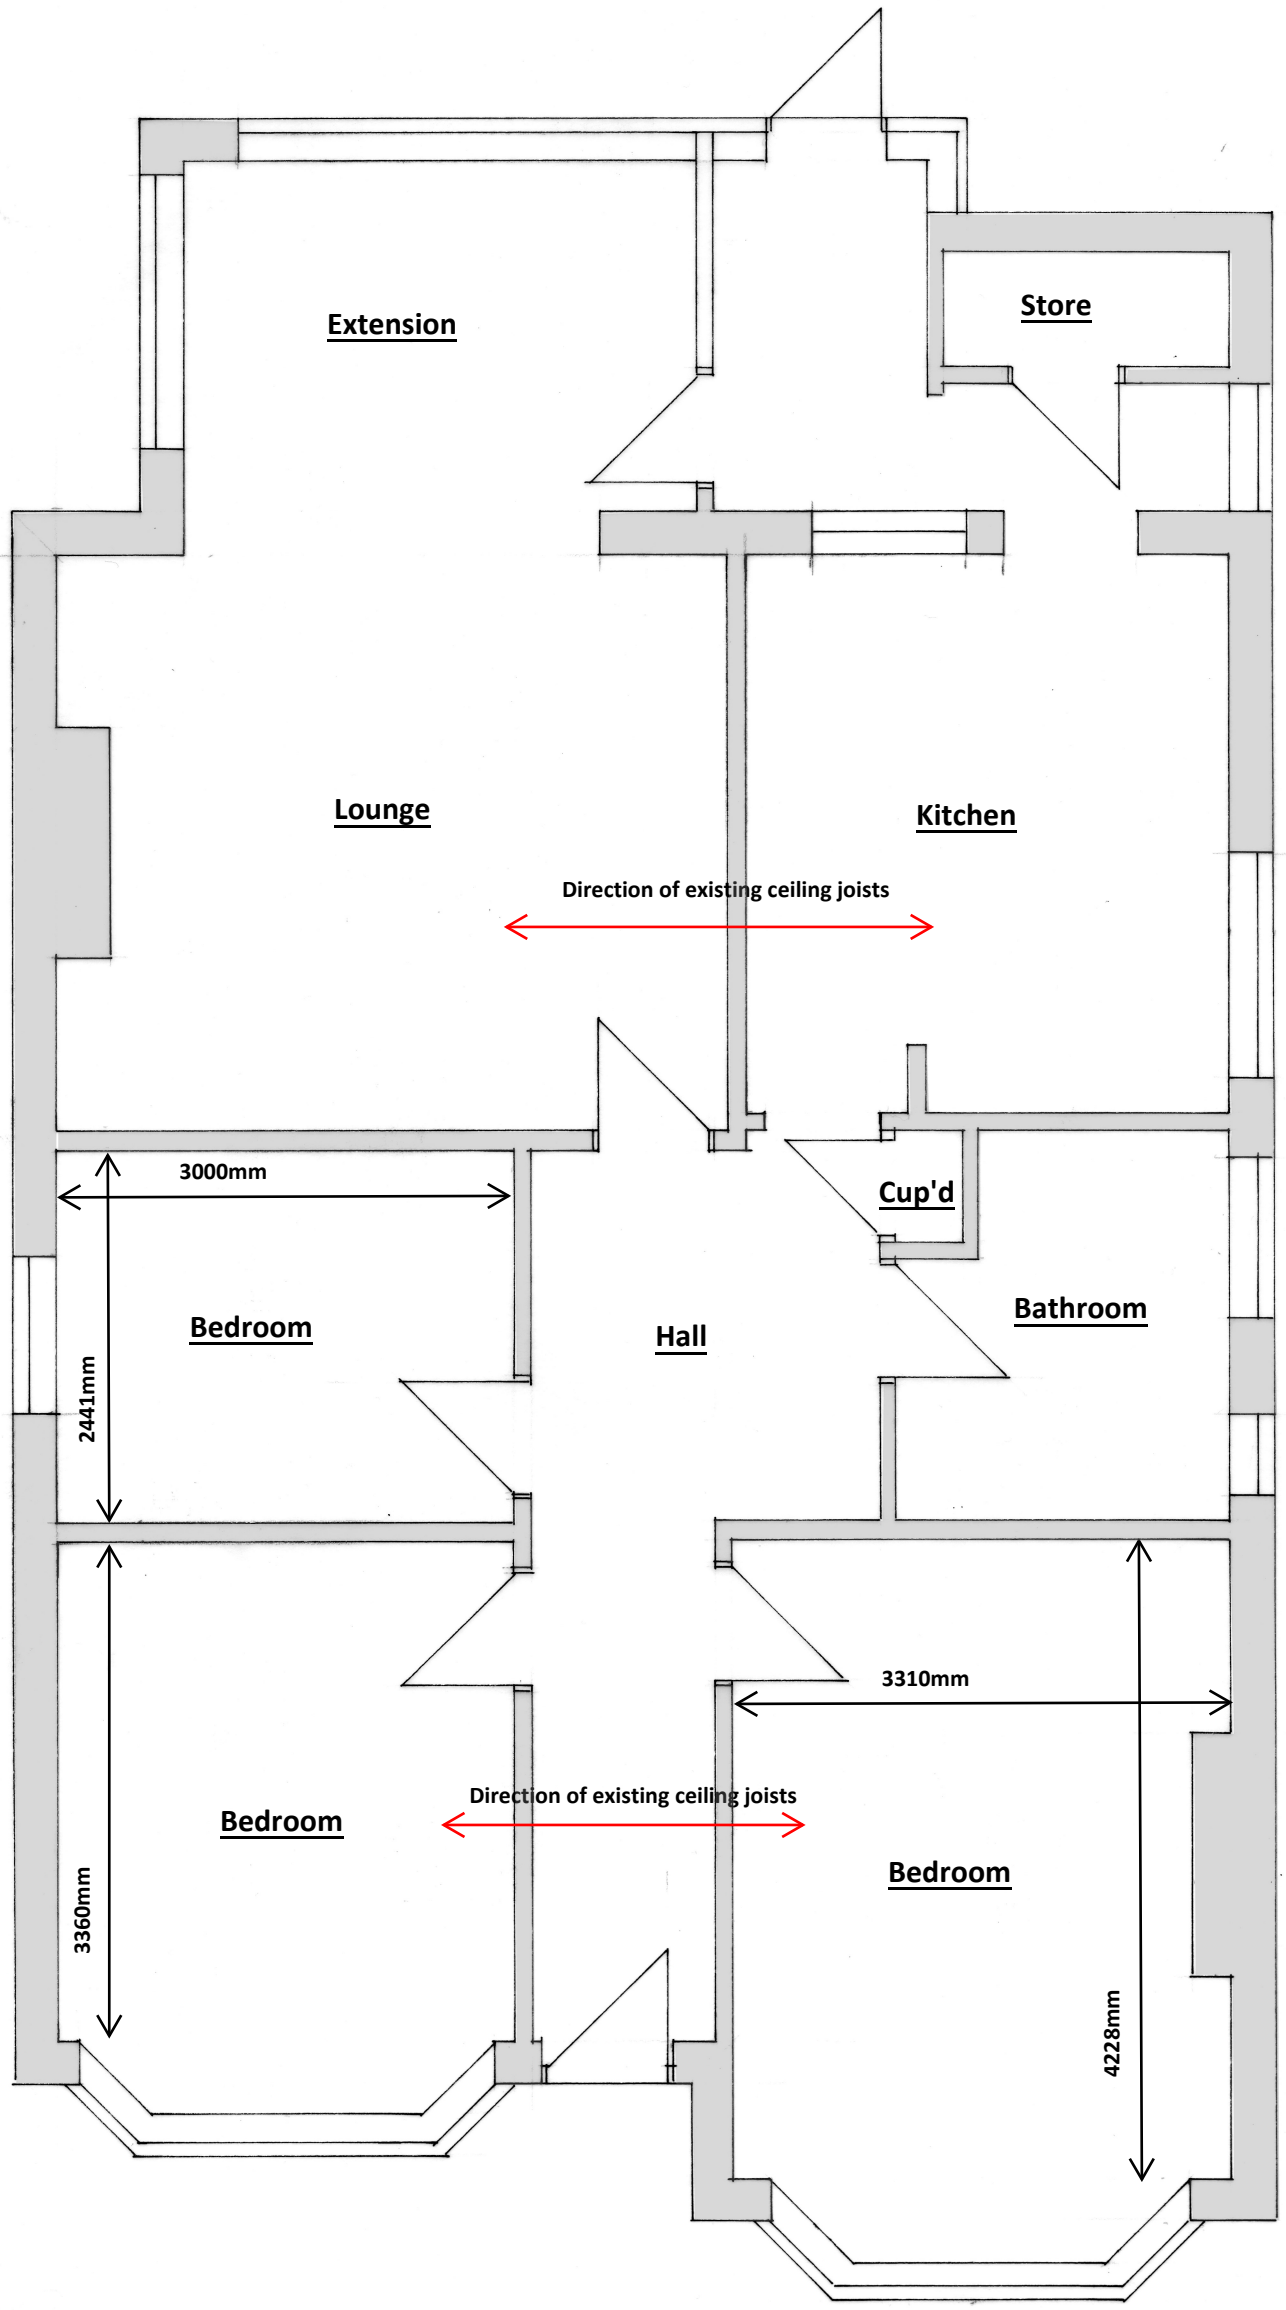

Existing Ground Floor Plan 1:50

1:100

1:50 @ A3

BSB *S.Barrett Architectural, Structural & Party Wall Services* *stevebsbltd@yahoo.com* *07974 715009* cabe chartered association of building engineers	**43 Barfield Park, Lancing**	**Loft Conversion** **DRAWN BY:** *Steve Barrett C.Build E, CABE*	**CLIENT:** Mr & Mrs Harmer **DATE:** 05.09.2023 **DRWG No:** BSB/23063/1	**A3**