


South Front Elevation
1 : 50



Wes Side Elevation
1 : 50

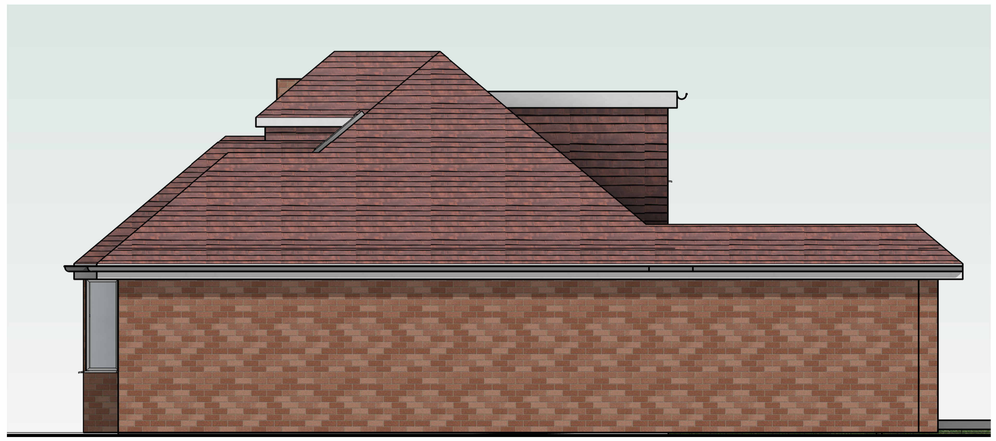

East Side Elevation
1 : 50




North Rear Elevation
1 : 50

Notes:

1. THE COPYRIGHT OF THIS DRAWING IS VESTED IN ARCHEVOLVE AND IT MAY NOT BE REPRODUCED IN WHOLE OR PART OR USED FOR THE MANUFACTURE OF ANY ARTICLE WITHOUT THE EXPRESS PERMISSION OF THE COPYRIGHT HOLDERS.

2. WORK TO FIGURED DIMENSIONS ONLY.

3. THIS DRAWING IS TO BE READ IN CONJUNCTION WITH ALL RELEVANT ARCHITECT'S, SERVICE ENGINEER'S AND ARCHEVOLVE AND SPECIFICATIONS.

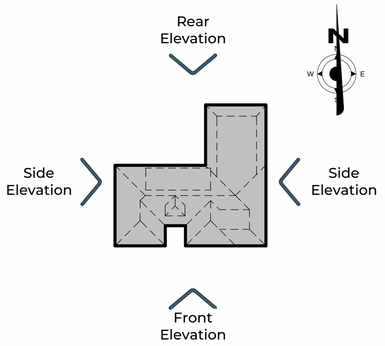

Revision Number	Revision Description	Issued by	Revision Date

DATE:	STATUS:	SHEET SIZE:
29/09/23	PLANNING ISSUE	A1

SCALE:	DRAWN:	CHECKED:
1 : 50	AP	

CLIENT:

Mr A Tully
6 Browning Road
Lancing
BN15 0PY

SITE ADDRESS:


REVISION:

DRAWING NO: ACR/009/23/02

PROJECT NO: BROWINGRD

DRAWING: Single Storey Extensions

TITLE: Elevations

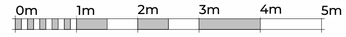

VISUAL SCALE 1:50 @ A1

ARCHEVOLVE
// design @archevolve.co.uk
// www. archevolve.co.uk
// 07830 325566
CIAT CHARTERED PRACTICE