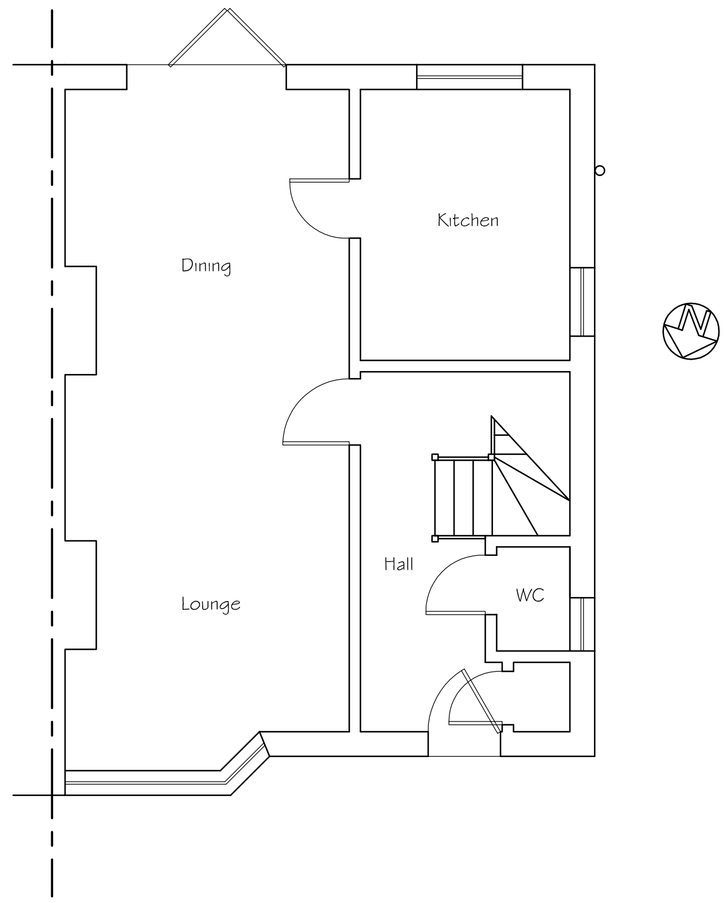

Existing Ground Floor Plan

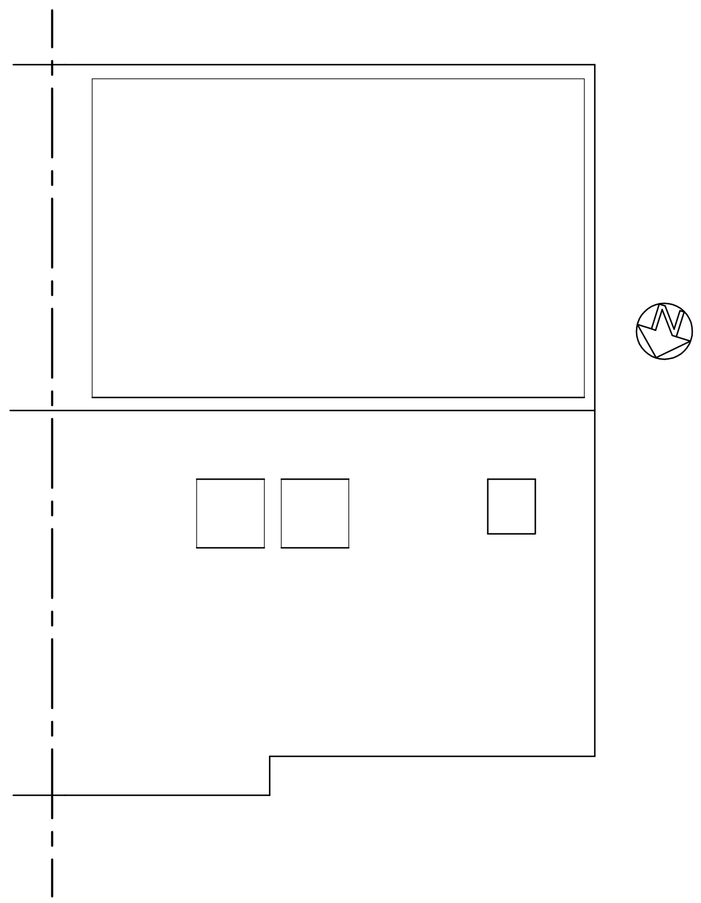

Existing Roof Plan



SCALE 1:50

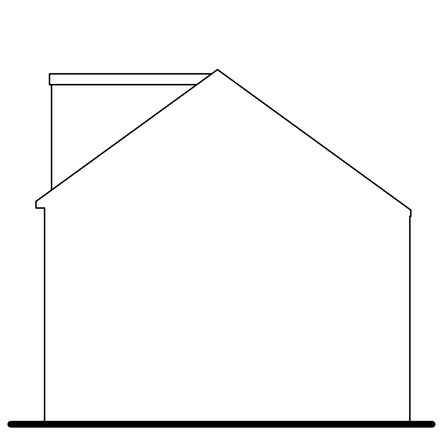

Existing Side (East) Elevation

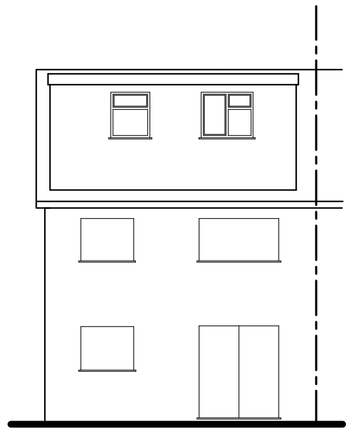

Existing Rear (South) Elevation

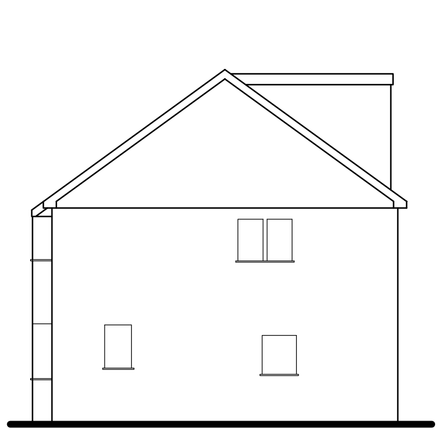

Existing Side (West) Elevation

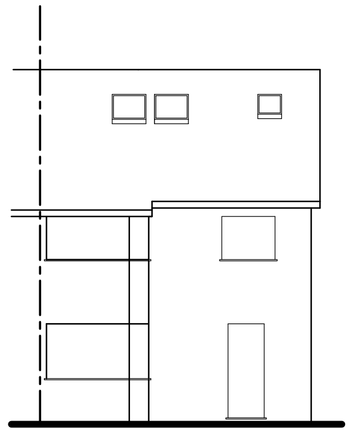

Existing Front (North) Elevation



SCALE 1:100

Tony Rogers
Building Consultants
Address: 40 Dawn Crescent, Upper Beeding
West Sussex, BN44 3WH
Telephone: 01903 815225 Fax: 01903 815225

Rev.	Date:	Revision Description:

Client: Mr & Mrs S Collins

Address: 175 Tower Road
Sompting
West Sussex
BN15 9JL

Project: Proposed single storey extension

Scale: 1:50 1:100
Paper Size A1

Date: December 2024

Drawing No: 23/1554/03

Drawn By: AWR

Revision: