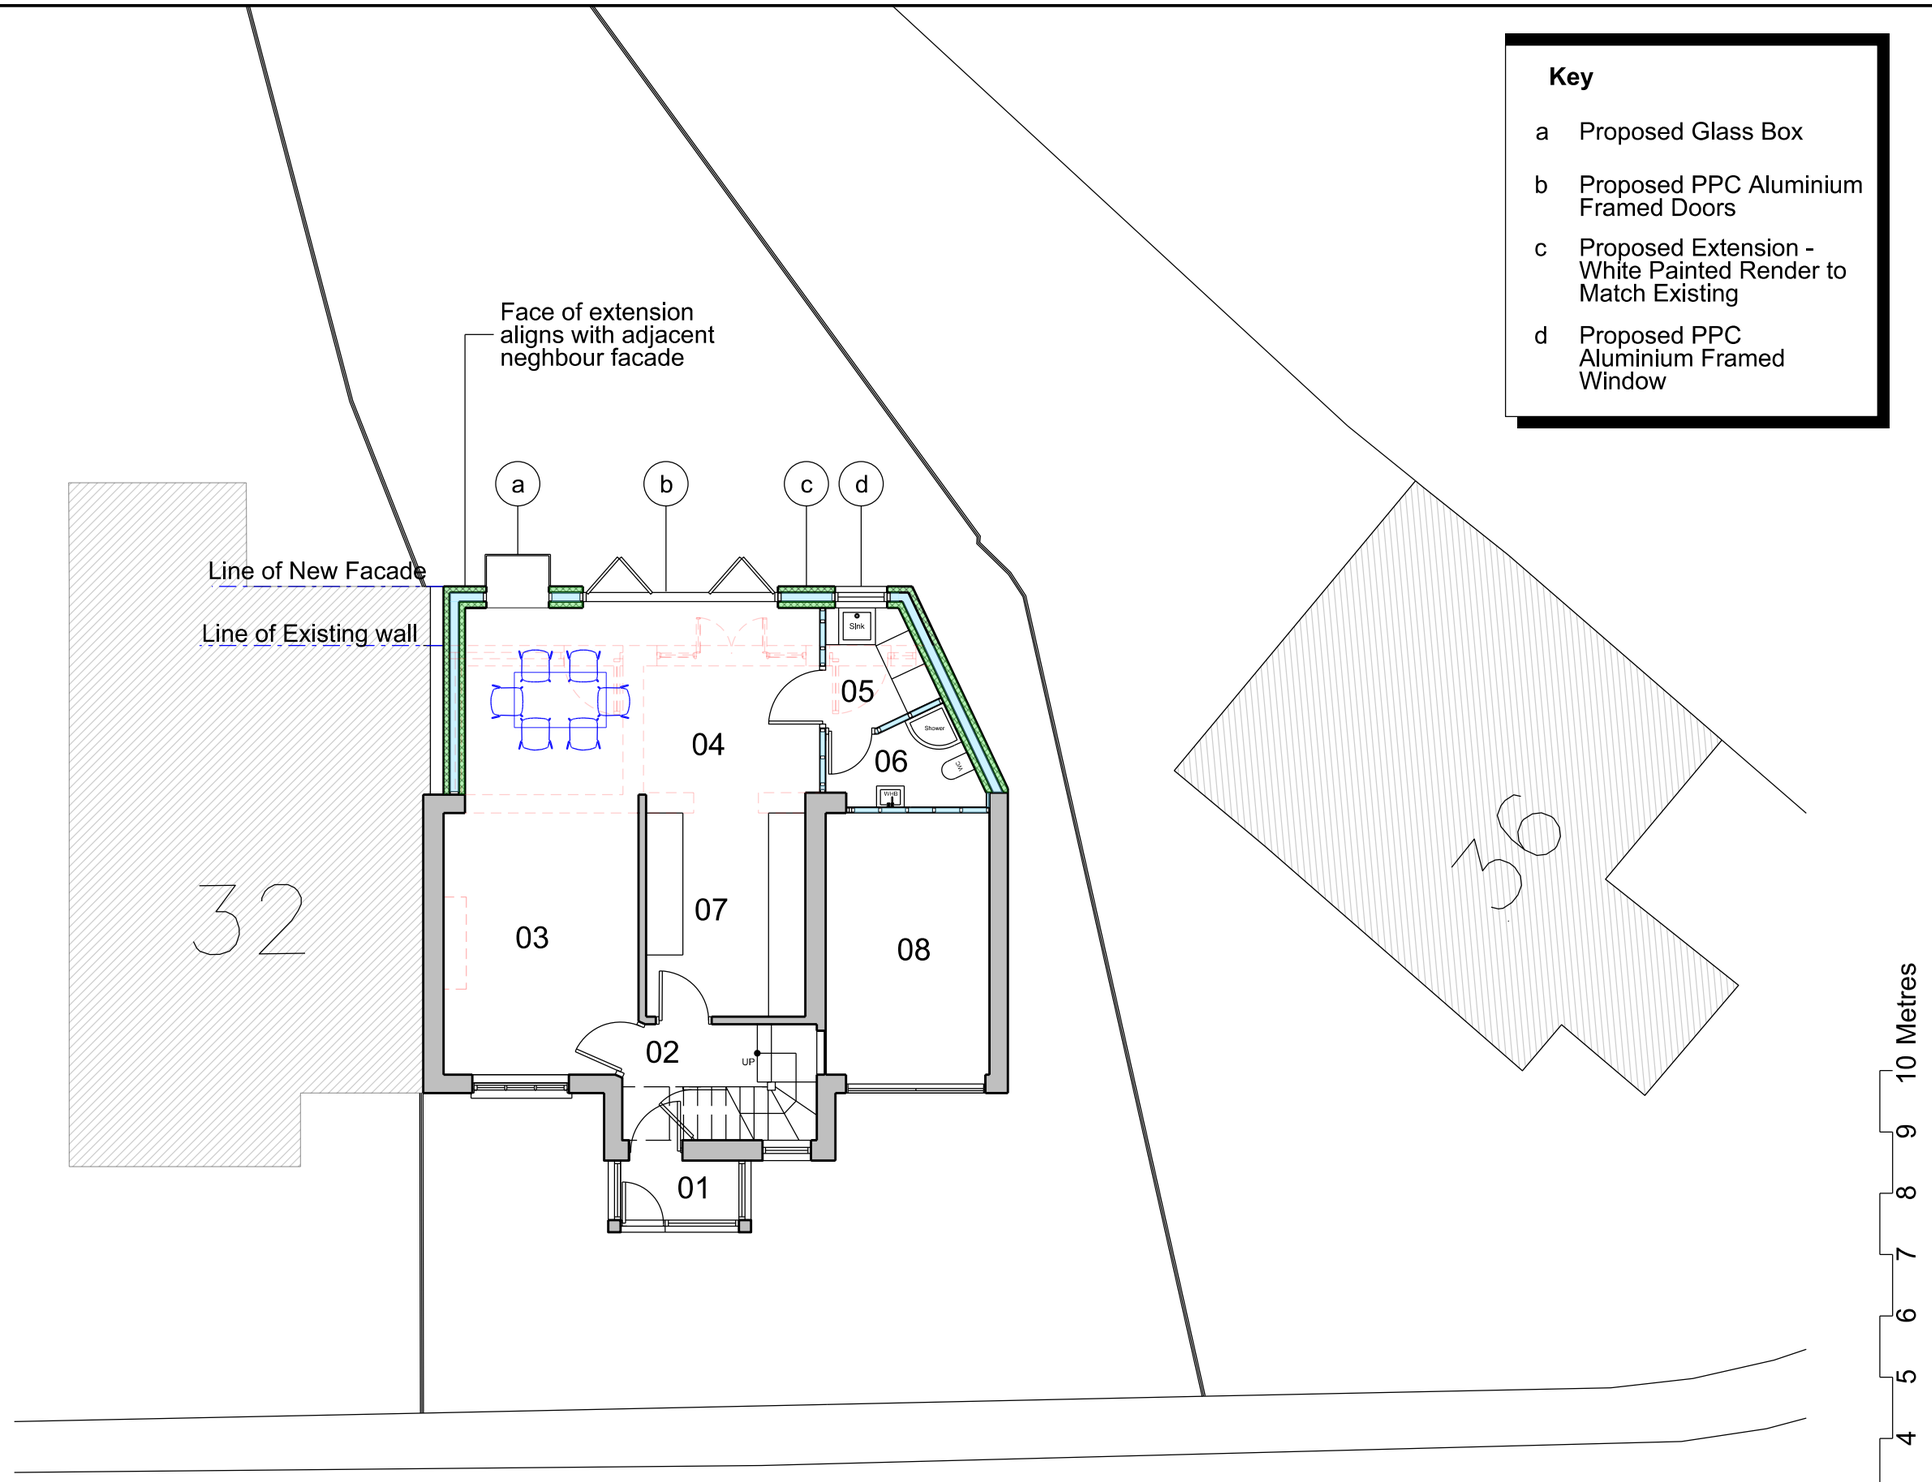


Key

a Proposed Glass Box

b Proposed PPC Aluminium Framed Doors

c Proposed Extension - White Painted Render to Match Existing

d Proposed PPC Aluminium Framed Window

Drawing Scale is 1:100
Paper Size is A3

Accommodation Key

1. Porch
2. Hall
3. Reception
4. Dining Room
5. Utility Room
6. Bathroom
7. Kitchen
8. Garage

North

Scale 0 1 2 3 4 5 6 7 8 9 10 Metres

Proposed Ground Floor Plan

SHAPE Architecture
WWW.SHAPEARCHITECTURE.CO.UK

FOR PLANNING

34 Buci Crescent
Shoreham BN43 6LB
PROJECT

Proposed Plans
Sheet 01 of 04
DRAWING

Proposals

1:100 @A3 January 2025
SCALE DATE

PL002
DWG. NO. REVISION

This drawing is copyright Shape Architecture Ltd. The Contractor must not scale from the drawing. All dimensions to be taken from dimension strings. Where any discrepencies are found between dimensions these must be brought to the attention of the Architects for resolution. Where discrepencies exist between reference or assembly drawings and detail drawings the latter take preference.