

0m 2m 4m 6m 8m 10m


VISUAL SCALE 1:100 @ A3

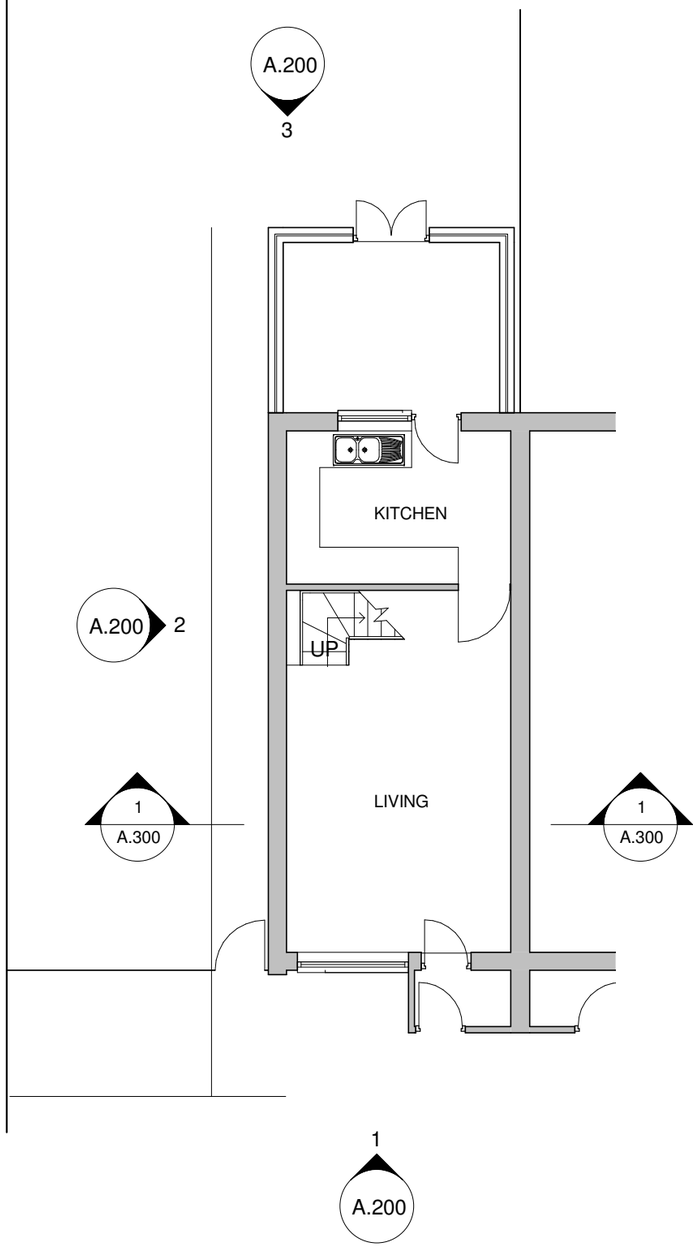

1 GROUND FLOOR
1 : 100

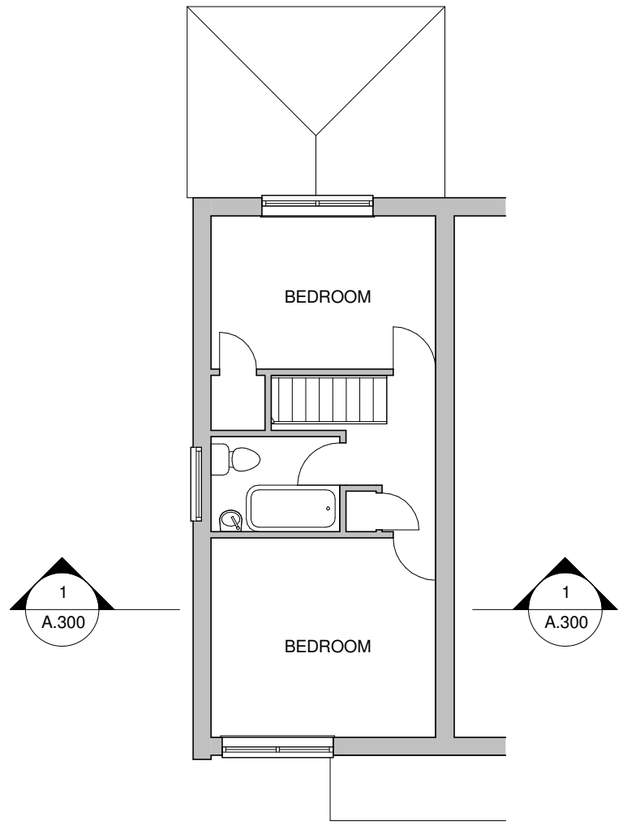

2 FIRST FLOOR
1 : 100

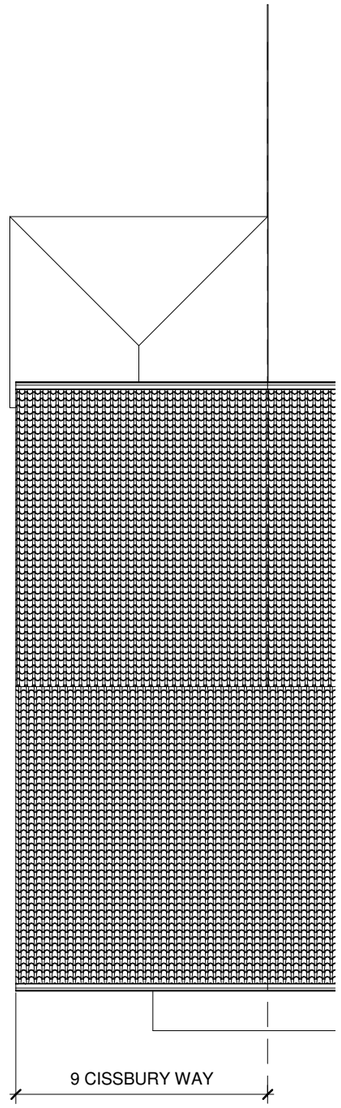

3 ROOF PLAN
1 : 100

KRONA DESIGN
ARCHITECTURAL DESIGN & DRAFTING
50 Grand Parade | Brighton | BN2 9QA
info@kronadesign.co.uk | kronadesign.co.uk
Tel: 01273 900209 Mob: 07827 994111

PROJECT
Proposed Annexe

ADDRESS
9 Cissbury Way
Shoreham-by-Sea
West Sussex

TITLE
Existing Plans

CLIENT
Mr & Mrs Pearson

DRAWN	STATUS	DATE
JLB	Design	18/08/17

SCALE (@ A3)	PROJECT NUMBER
1 : 100	KD.0617

DRAWING NUMBER	REV
A.100	

© KRONA DESIGN