Do not scale from this drawing.

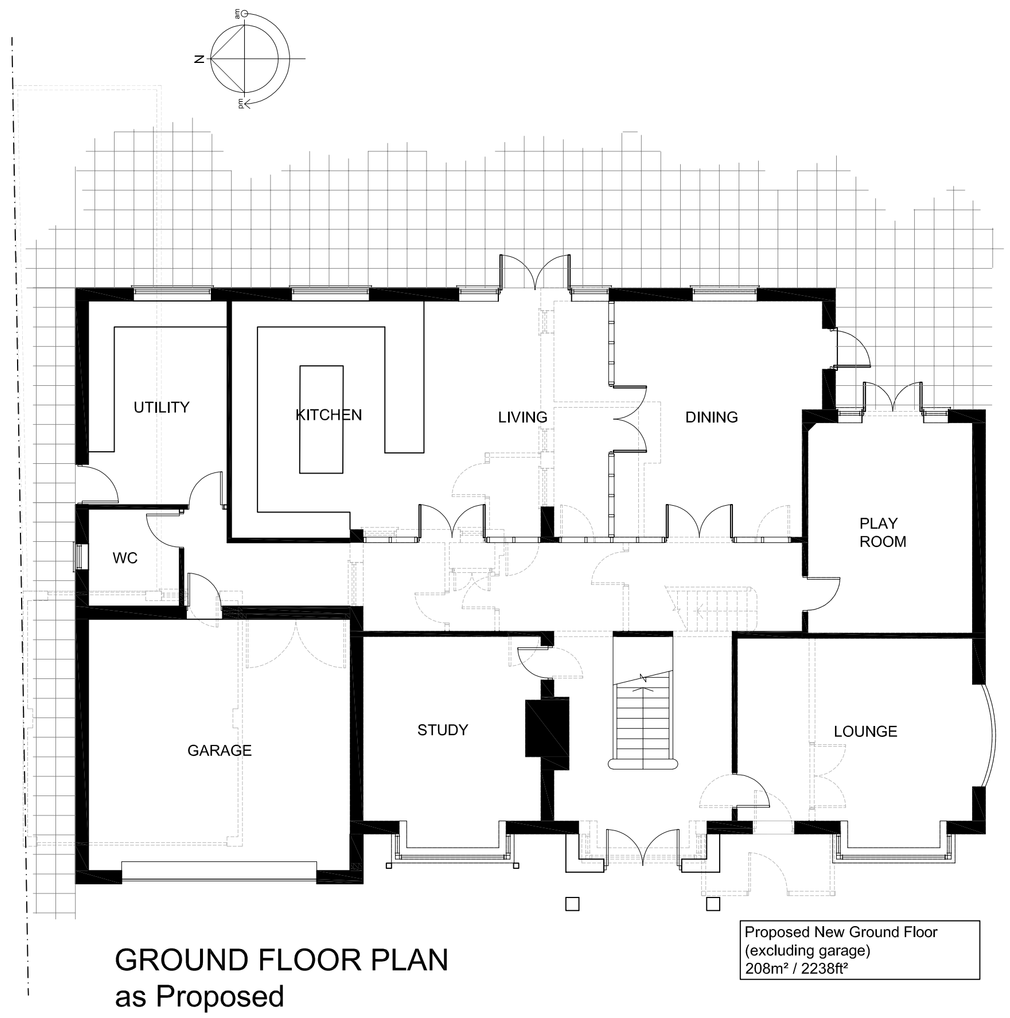

Proposed New Ground Floor
(excluding garage)
208m² / 2238ft²

GROUND FLOOR PLAN
as Proposed

New First Floor
Area - 82 m²

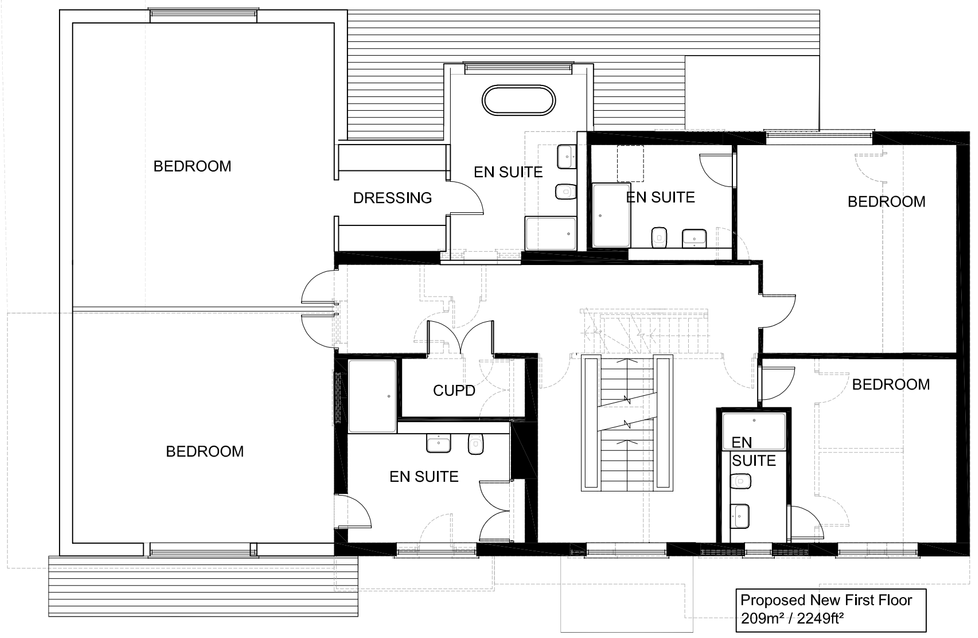

Proposed New First Floor
209m² / 2249ft²

FIRST FLOOR PLAN
as Proposed

0 1 2 3 4 5 6 7 8 9 10m

LINEAR SCALE 1:100

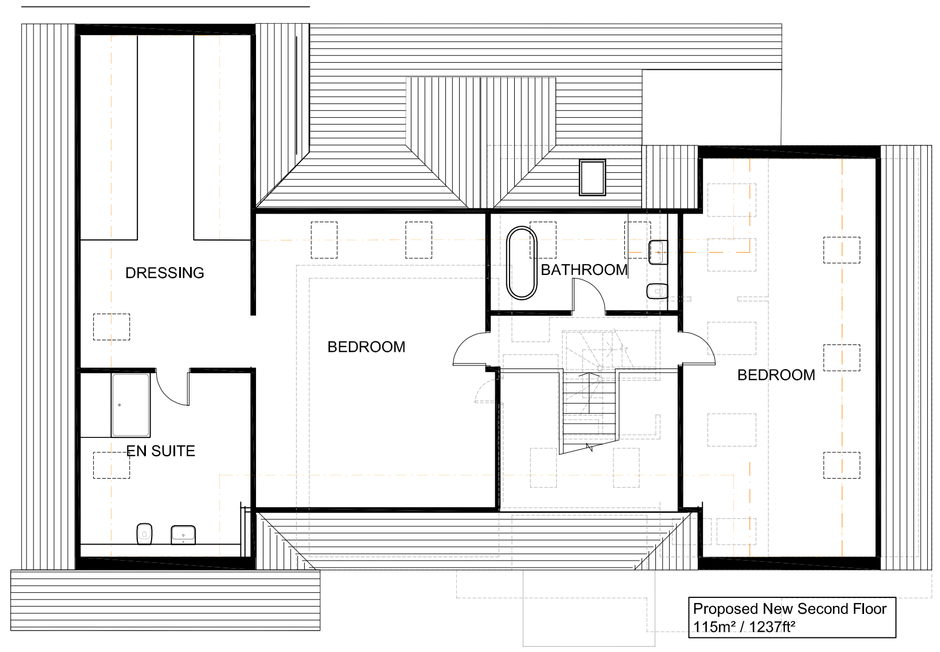

Proposed New Second Floor
115m² / 1237ft²

SECOND FLOOR PLAN
as Proposed



FRONT ELEVATION (WEST)
as Proposed

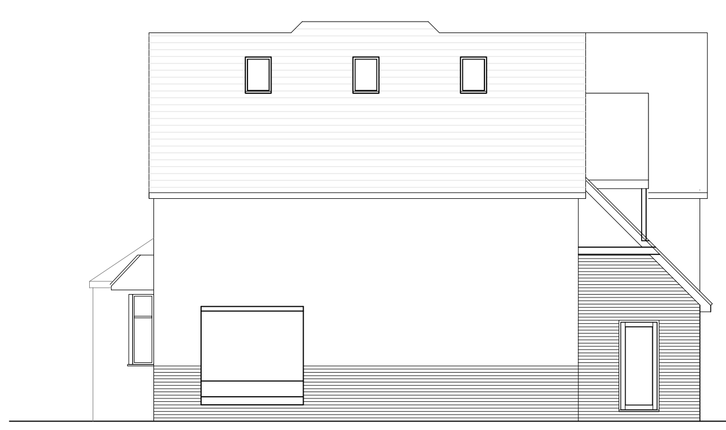

SIDE ELEVATION (SOUTH)
as Proposed



REAR ELEVATION (EAST)
as Proposed

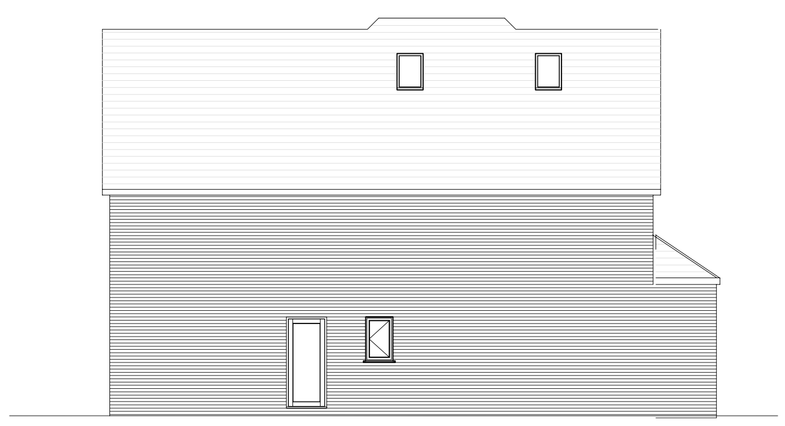

SIDE ELEVATION (NORTH)
as Proposed

REVISION	DESCRIPTION	DATE
B)	Gable Eaves lowered.	28.07.22
A)	Minor Amendments.	13.06.22

CLIENT

Complete Build Solutions

JOB

38 Mill Hill.
Shoreham by Sea

TITLE

Proposed Floor Plans and Elevations

Complete Build Solutions
BUILDING CONTRACTORS

1st Floor, The Roller Mill
Mill Lane, Uckfield,
East Sussex, TN22 5AA

Tel: 01273 455 070
Email: info@completebuildsolutions.com
Website: www.completebuildsolutions.com

SCALE	D	C	DATE
1:100	JAB	JF	April 2022

JOB NO.	DRAWING No.	REVISION
22 / 830 / 02		B