

PART SIDE EAST ELEVATION



REAR NORTH ELEVATION

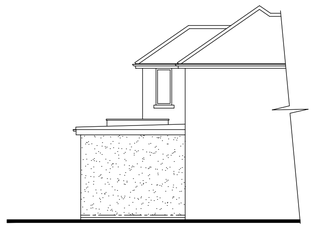

PART SIDE WEST ELEVATION

PROPOSED ELEVATIONS

Scale 1:100

0m 5m 10m

Scale Bar – 1:100

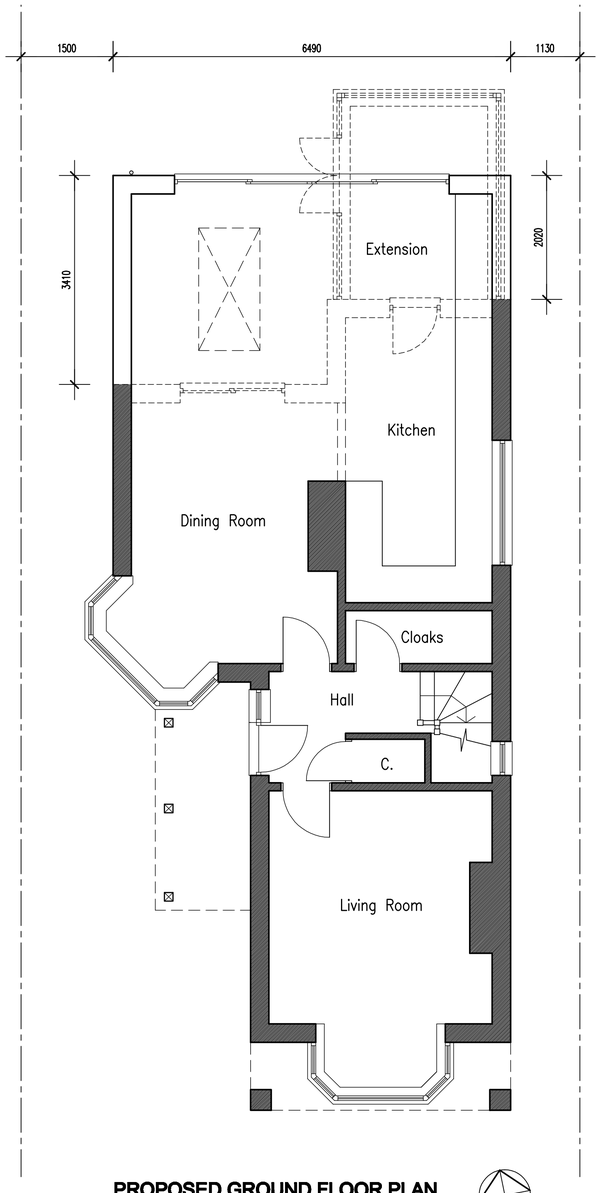

PROPOSED GROUND FLOOR PLAN

Scale 1:50

0m 5m 10m

Scale Bar – 1:50

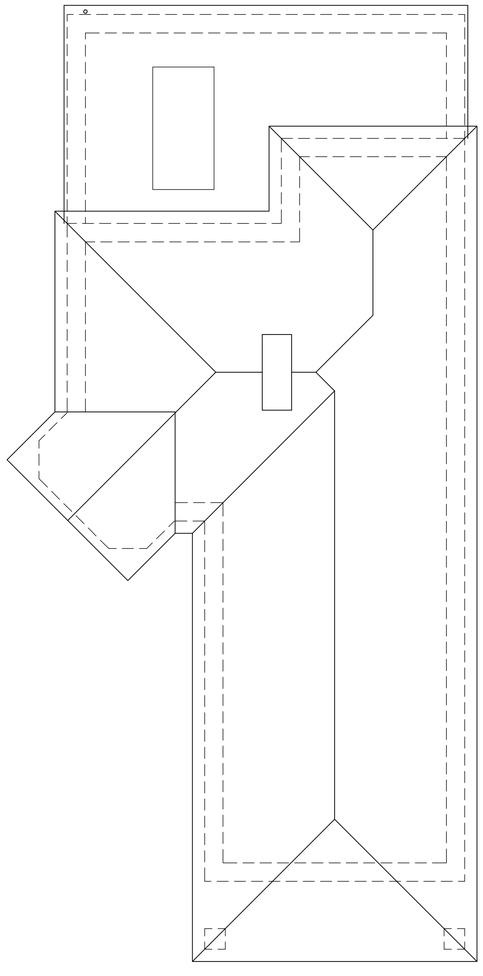

PROPOSED ROOF PLAN

Scale 1:50

SCHEDULE OF MATERIALS TO REAR EXTENSION ONLY
WALLS - SMOOTH RENDER COLOUR WHITE
ROOF - FLAT ROOF
SLIDING DOORS - PVCu COLOUR GREY
ROOF LANTERN - PVCu COLOUR WHITE
RAINWATER GOODS - PVCu COLOUR BLACK



BLOCK PLAN

Scale 1:500

0m 10m 20m 30m 40m 50m

Scale Bar – 1:500

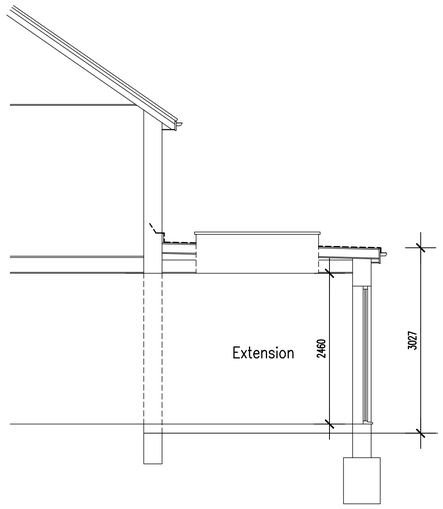

PROPOSED SECTION

Scale 1:50

No dimensions to be scaled from drawing except for planning purposes.

The contractor should check all dimensions on site.

It is the contractors responsibility to ensure compliance with Building Regulations.

C.D.M. Regs. 2015. The Client is advised of his responsibilities to appoint a Planning Supervisor under these Regs. All works to comply with the C.D.M. Regs. 2015.

The Party Wall Act. 1996 The property owner is advised of the requirements of the Act, & the requirement to serve a Party Wall Notice on any adjoining owners as required under the act.

REVISIONS:

.

ADCS
Architectural Design
Computer Services
30 Foxley Lane
Worthing
West Sussex
BN13 3AD
Tel: 01903 260701
E-mail:
adcs@sky.com

Client

MR S. & MRS L. CRAIK

Project

PROPOSED REAR EXTENSION
31 MALVERN CLOSE
WORTHING
WEST SUSSEX BN11 2HE

Drawing

PROPOSED FLOOR PLANS & ELEVATIONS

Scale	Date	Drawn
1:50 & 1:100 @ A1	11.06.25	TP

Drawing No. 1644/P02

Revision