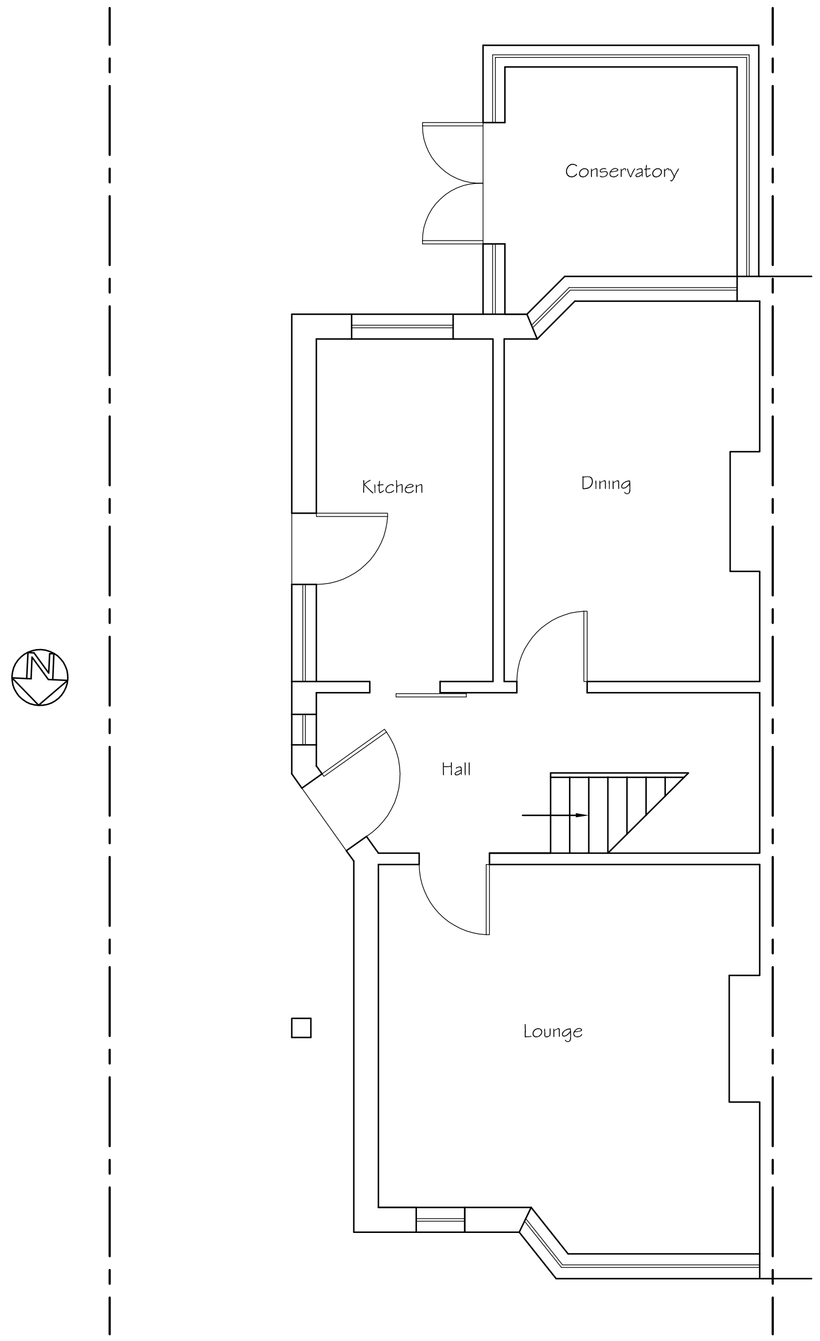

Existing Ground Floor Plan

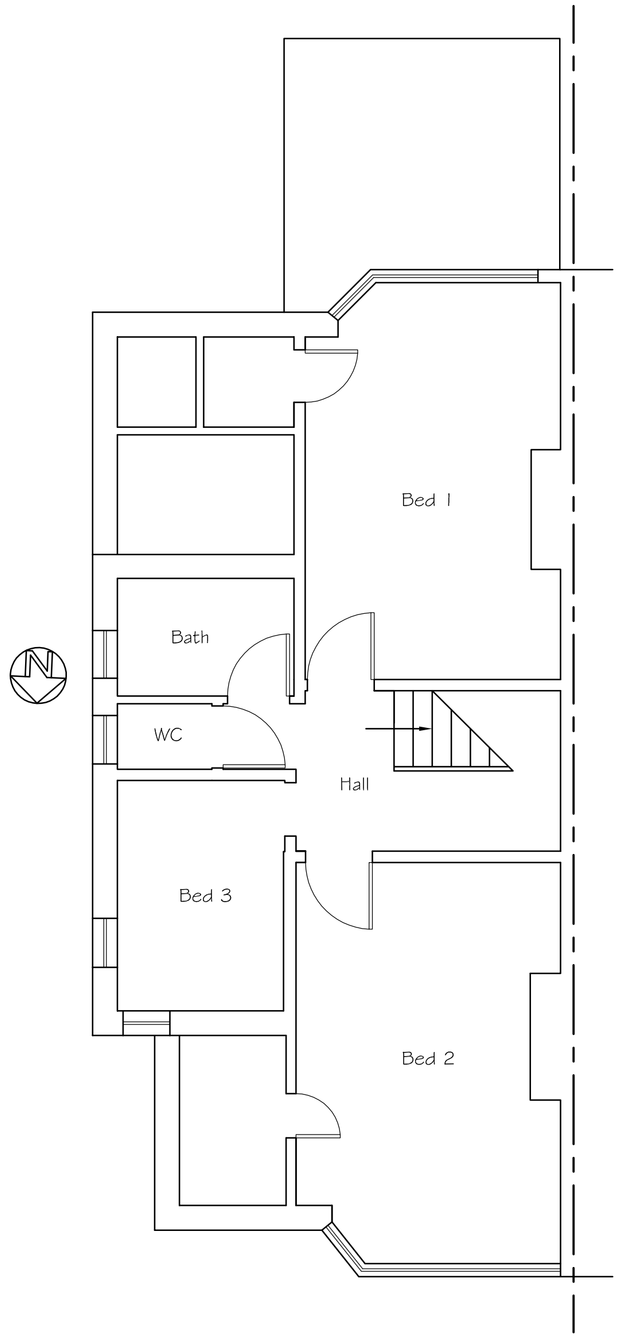

Existing First Floor Plan

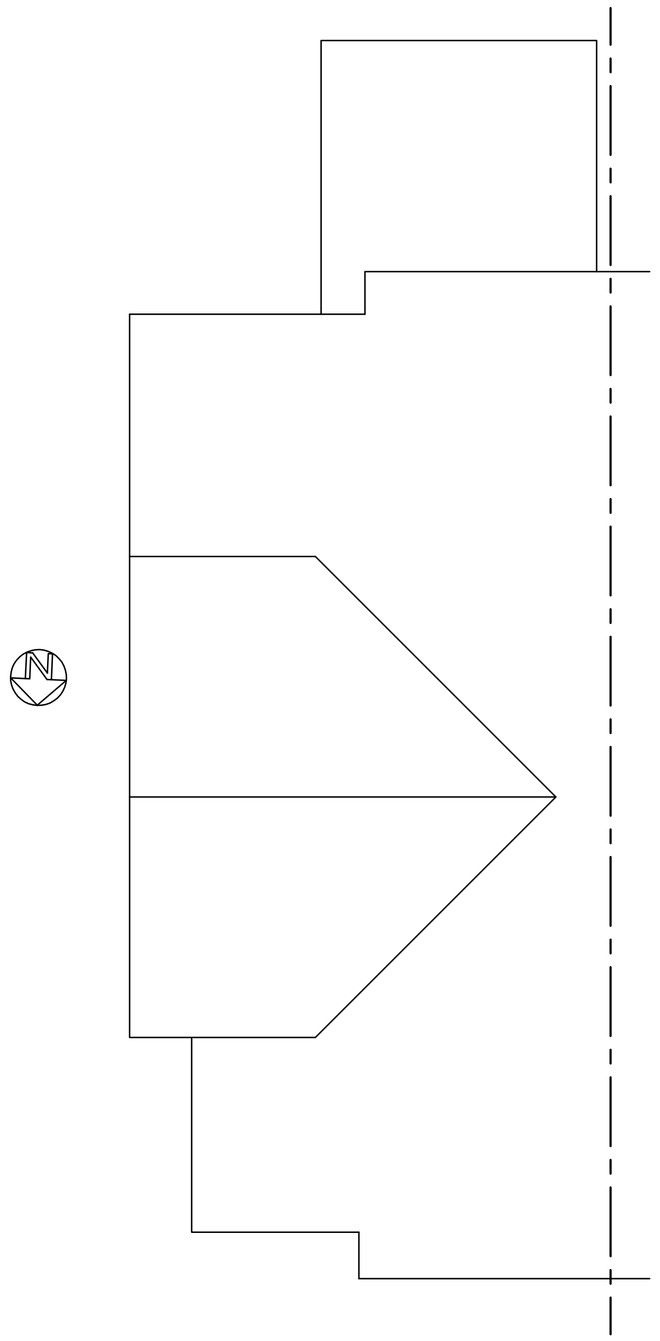

Existing Roof Plan



SCALE 1:50

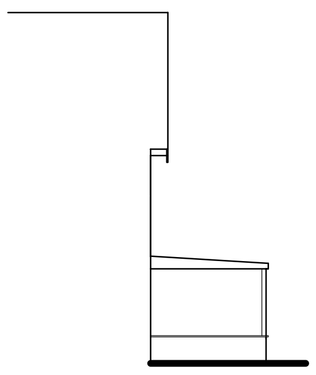

Existing Side (West) Elevation

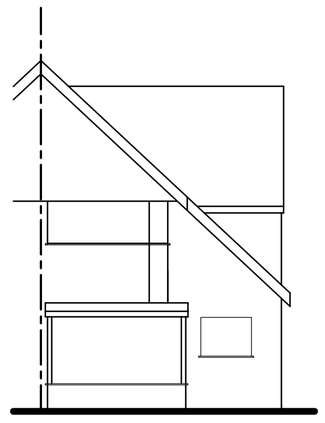

Existing Rear (South) Elevation

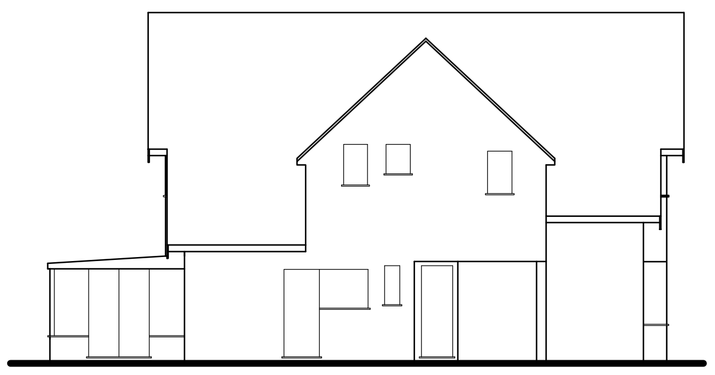

Existing Side (East) Elevation

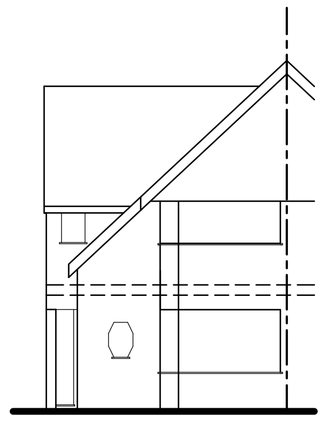

Existing Front (North) Elevation

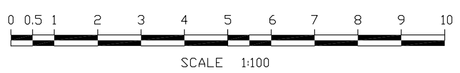

SCALE 1:100

Tony Rogers
Building Consultants
Address: 40 Dawn Crescent, Upper Beeding
West Sussex, BN44 3WH
Telephone: 01903 815225 Fax: 01903 815225

Rev.	Date:	Revision Description:

Client: Mr & Mrs D Grace

Address: 11 Wiston Avenue
Worthing
West Sussex
BN14 7QP

Project: Proposed ground floor side extension and side dormer

Scale: 1:50 1:100
Paper Size A1

Date: June 2025

Drawing No: 25/1607/01

Drawn By: AWR

Revision: