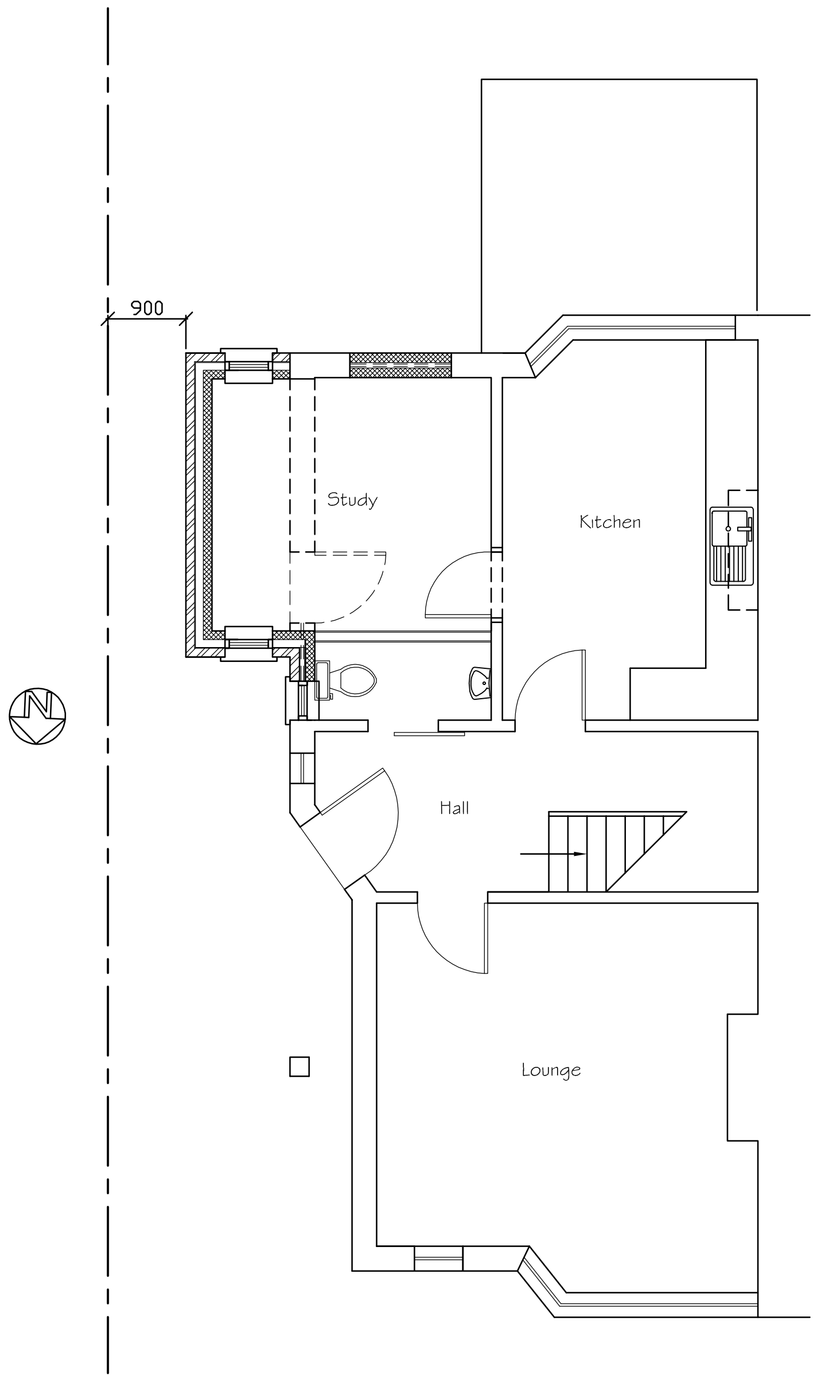

Proposed Ground Floor Plan

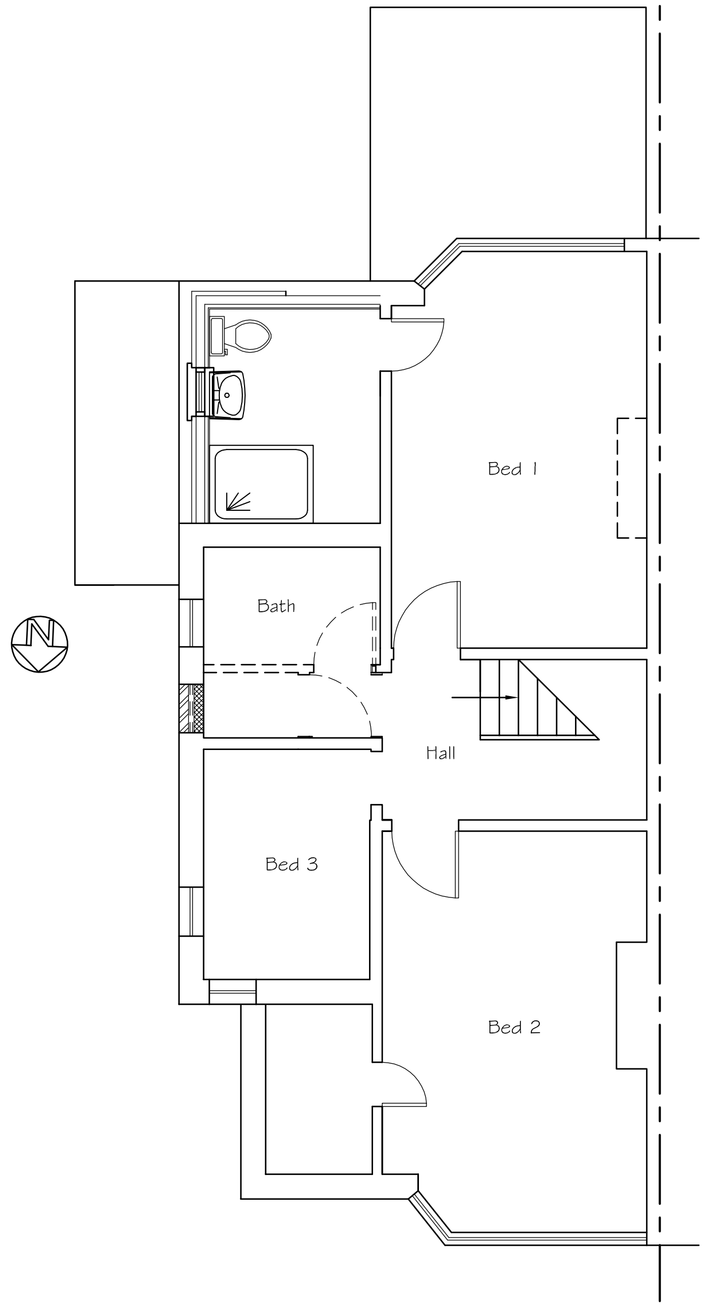

Proposed First Floor Plan

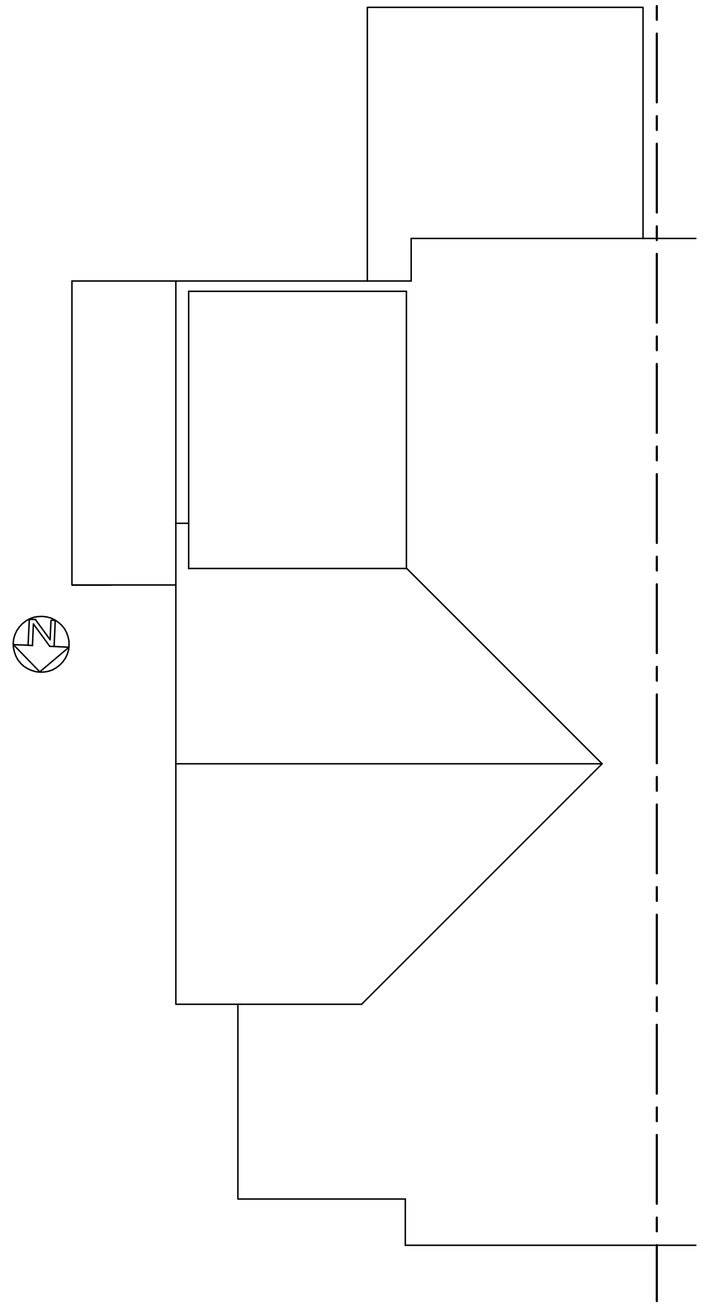

Proposed Roof Plan

0 0.5 1 2 3 4 5 6 7 8 9 10

SCALE 1:50

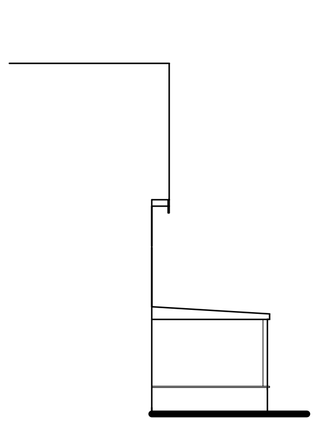

Proposed Side (West) Elevation

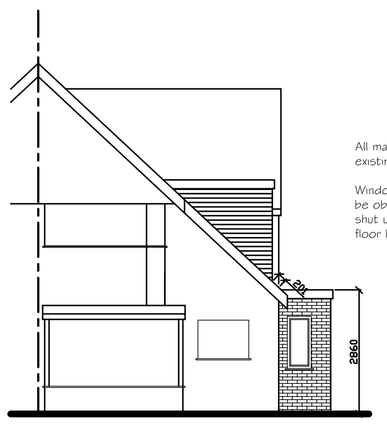

Proposed Rear (South) Elevation

All materials to match existing

Window to side dormer to be obscure glass and fixed shut up to 1700mm above floor level



Proposed Side (East) Elevation

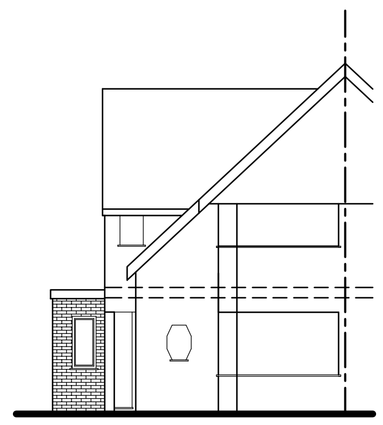

Proposed Front (North) Elevation

0 0.5 1 2 3 4 5 6 7 8 9 10

SCALE 1:100

Tony Rogers
Building Consultants
Address: 40 Dawn Crescent, Upper Beeding
West Sussex, BN44 3WH
Telephone: 01903 815225 Fax: 01903 815225

Rev.	Date:	Revision Description:

Client: Mr & Mrs D Grace

Address: 11 Wiston Avenue
Worthing
West Sussex
BN14 7QP

Project: Proposed ground floor side extension and side dormer

Scale: 1:50 1:100
Paper Size A1

Date: June 2025

Drawing No: 25/1607/06

Drawn By: AWR

Revision: