
39, Old Barn Way

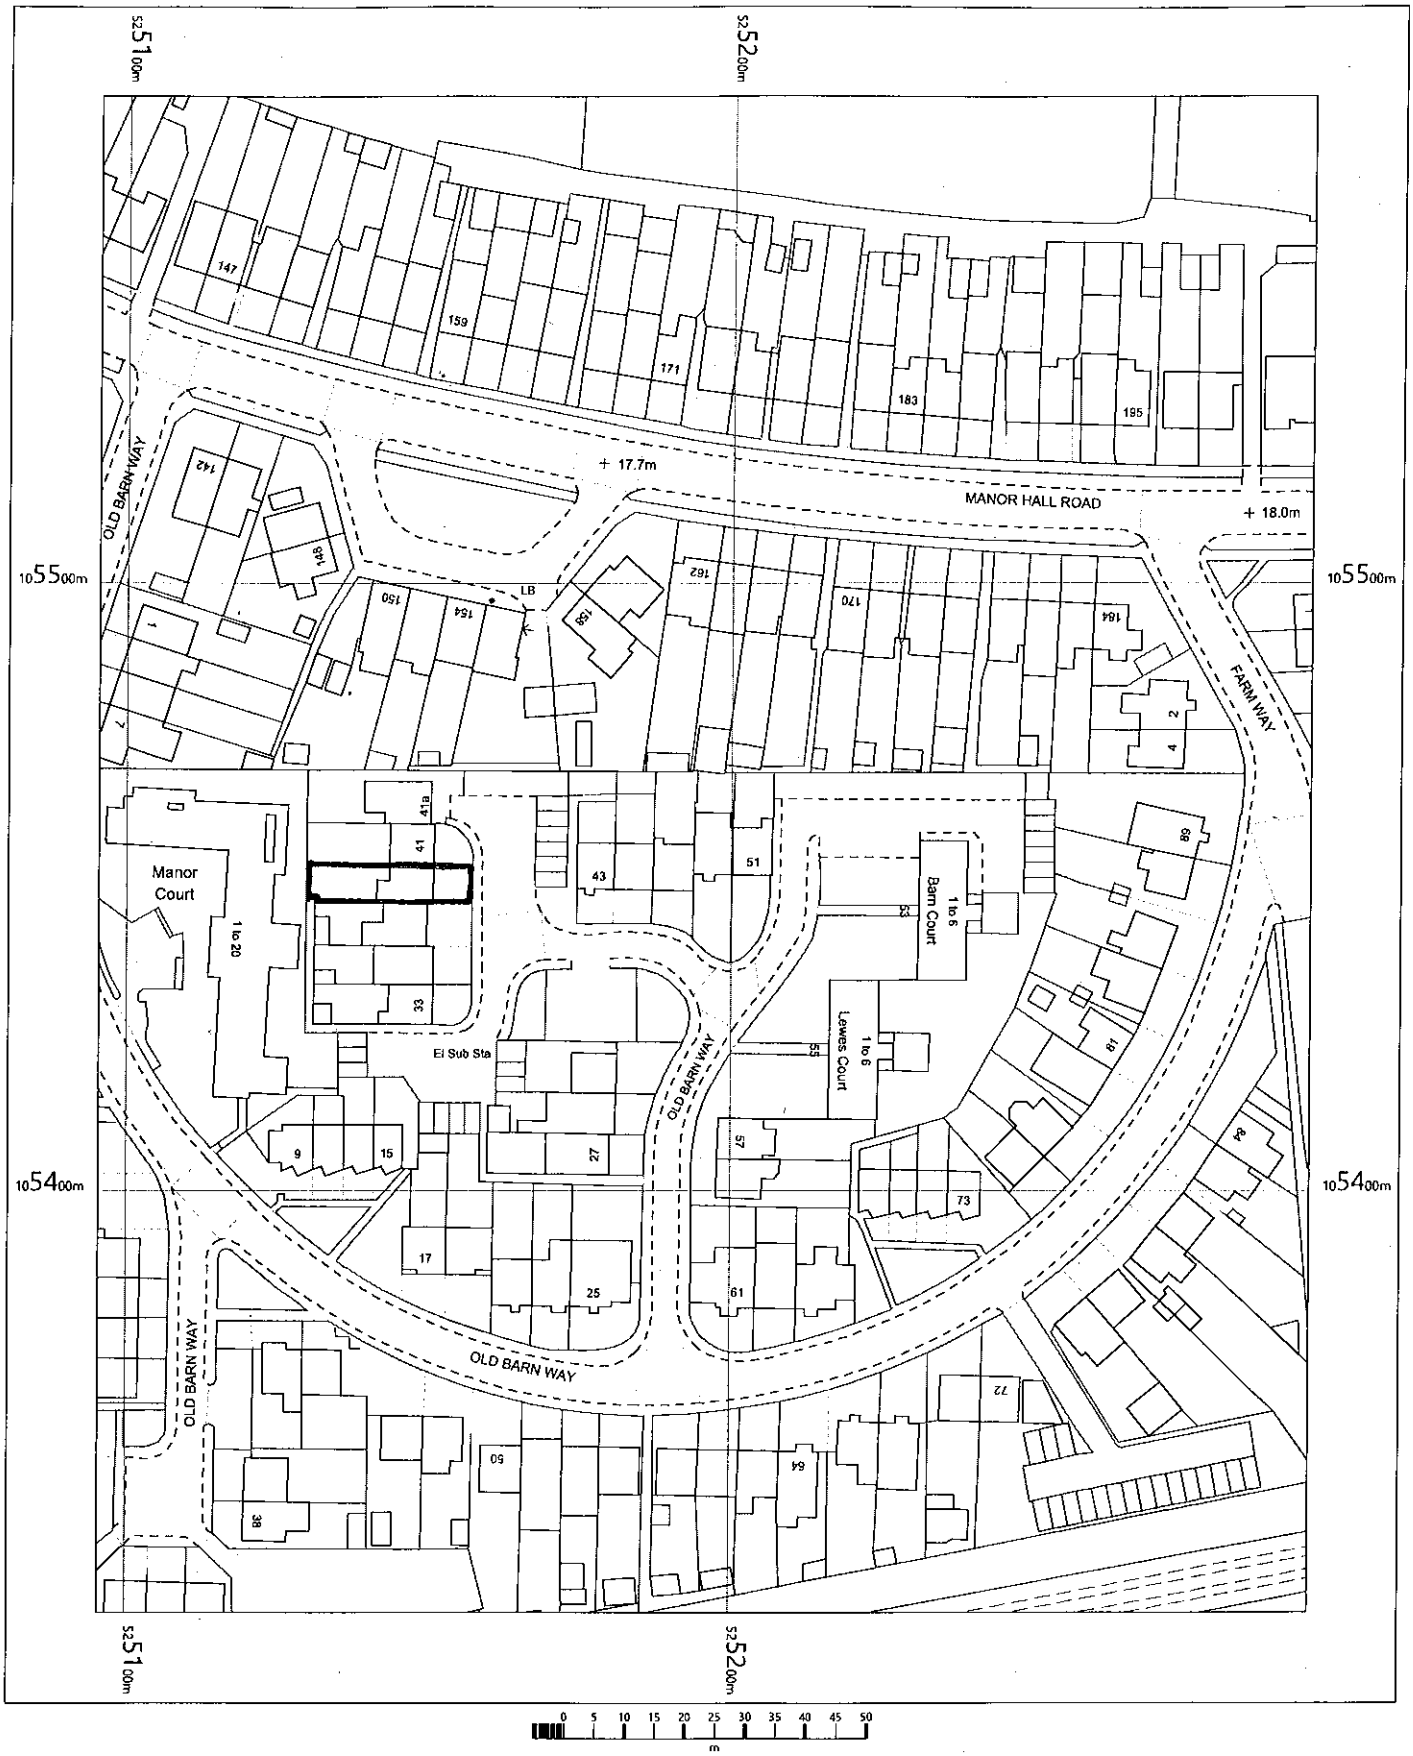

39, Old Barn Way
Southwick
West Sussex
BN42 4NS

OS MasterMap 1250/2500/10000 scale
Friday, April 30, 2021, ID: MDP-00958799
www.mapdataportal.co.uk

1:1250 scale print at A4, Centre: 525196 E, 105456 N

©Crown Copyright Ordnance Survey. Licence no. 100019980

N

MAPS@ Aworth
SURVEY CONSULTANTS