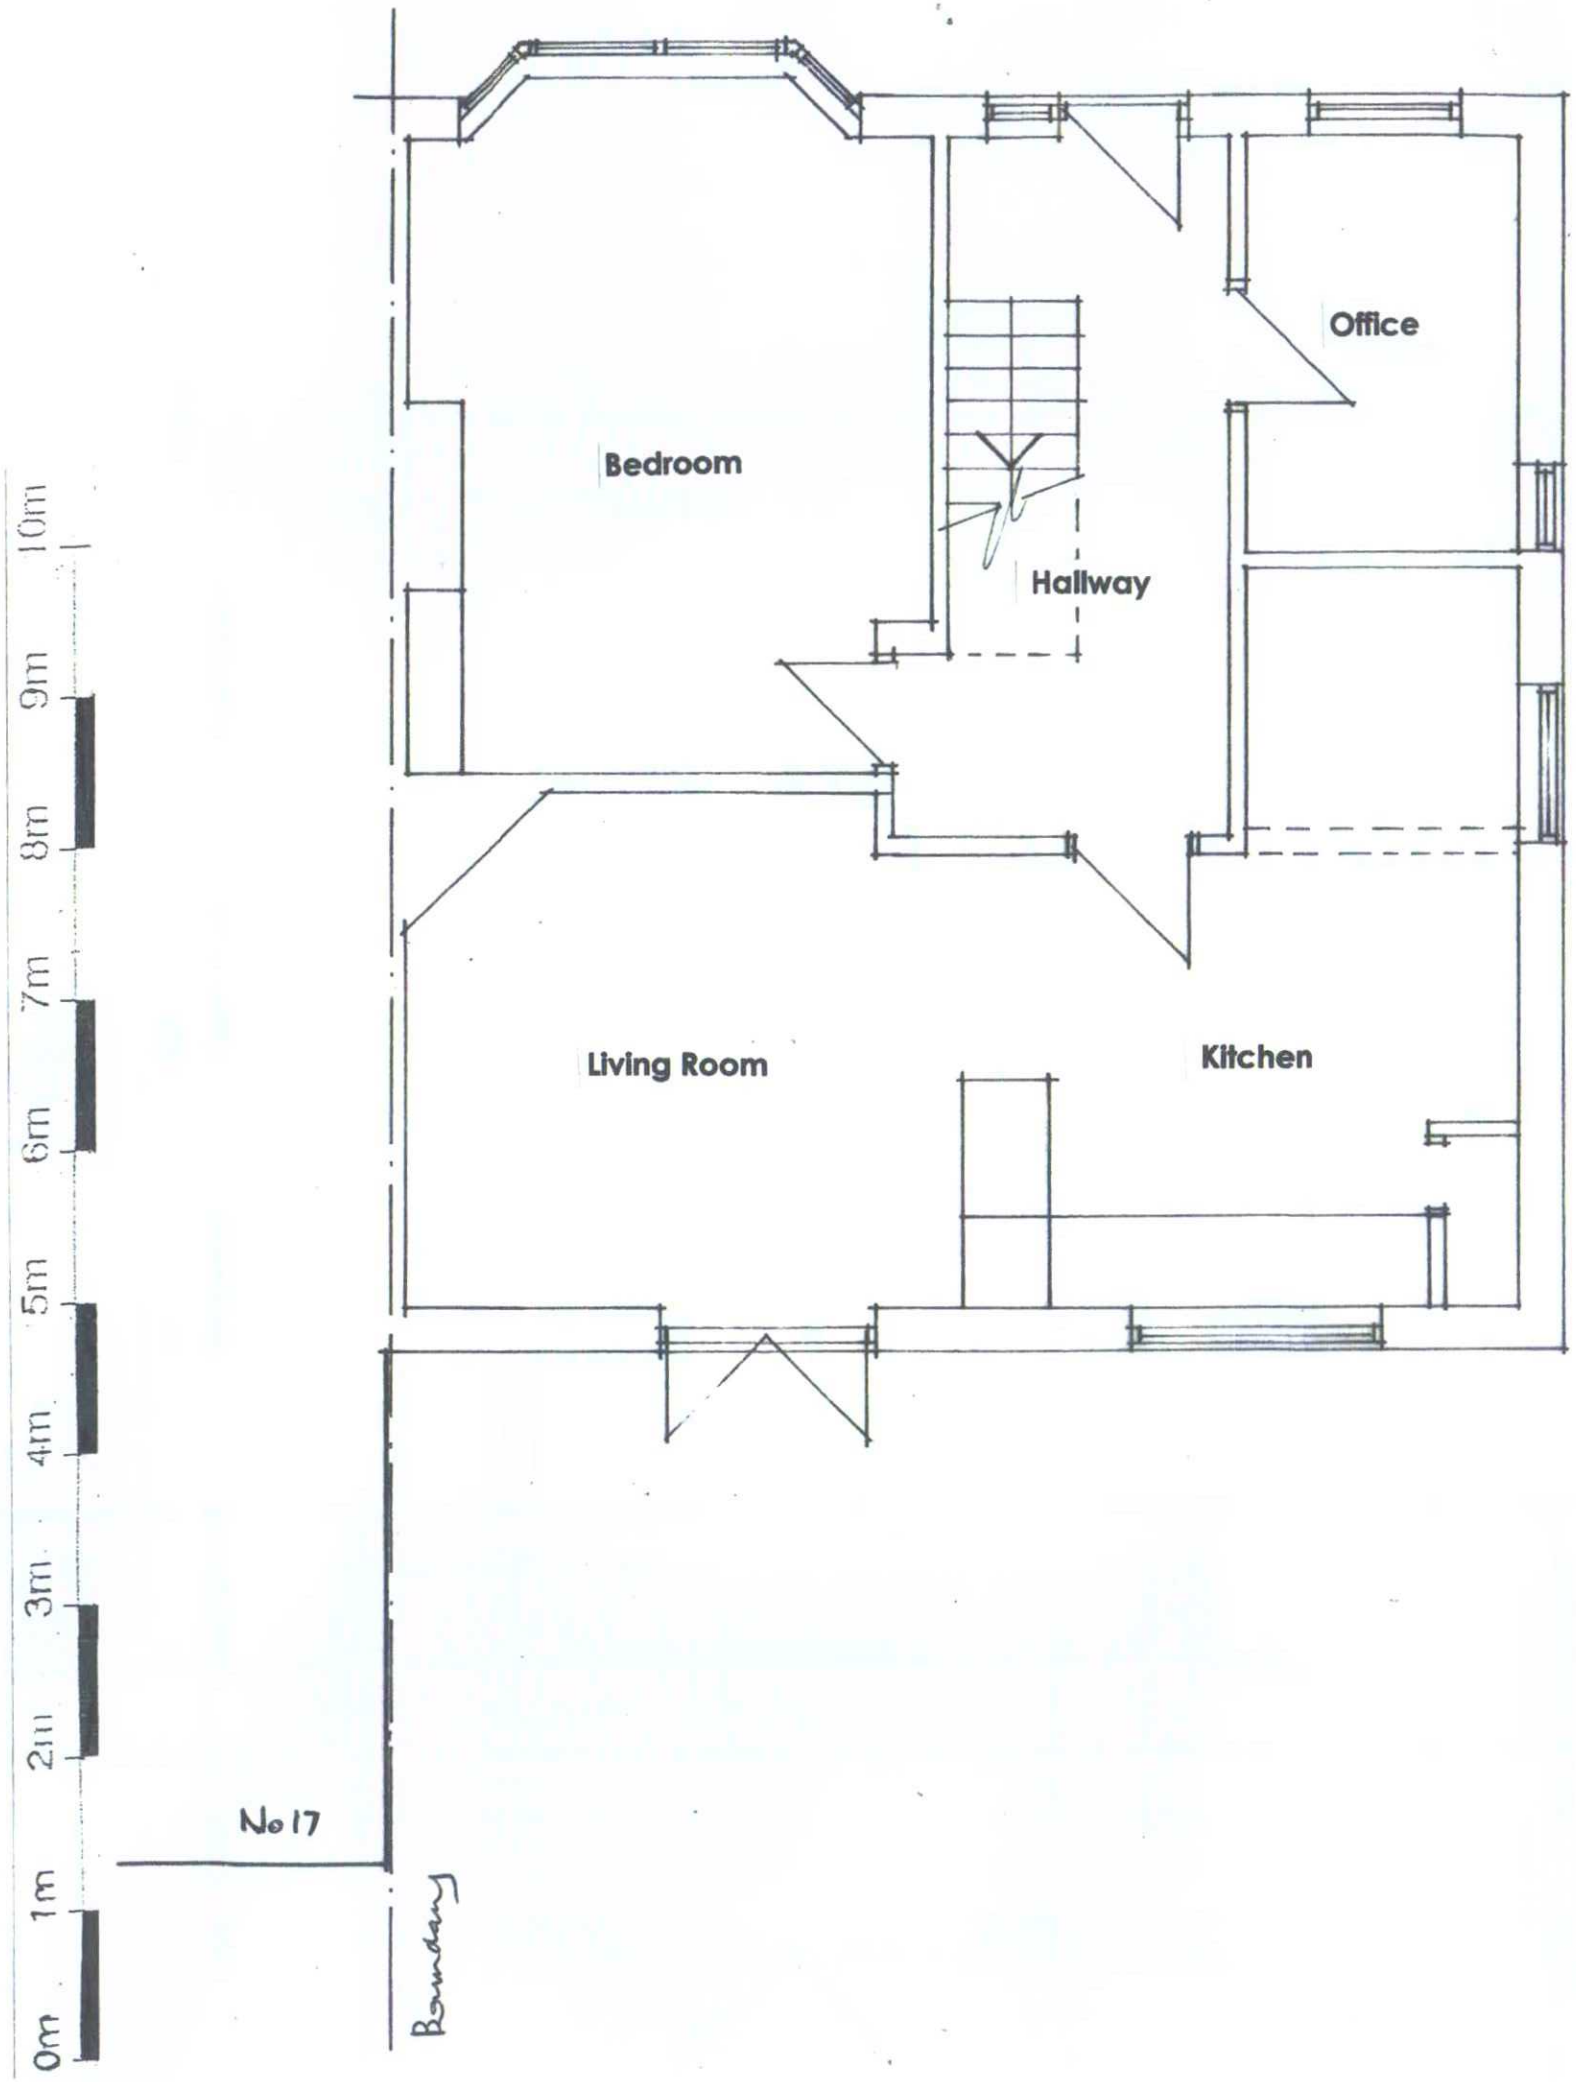

ADUR & WORTHING
PLANNING SERVICES
PLAN AWDM/1310/16
DATE VALID 25 AUG 2016

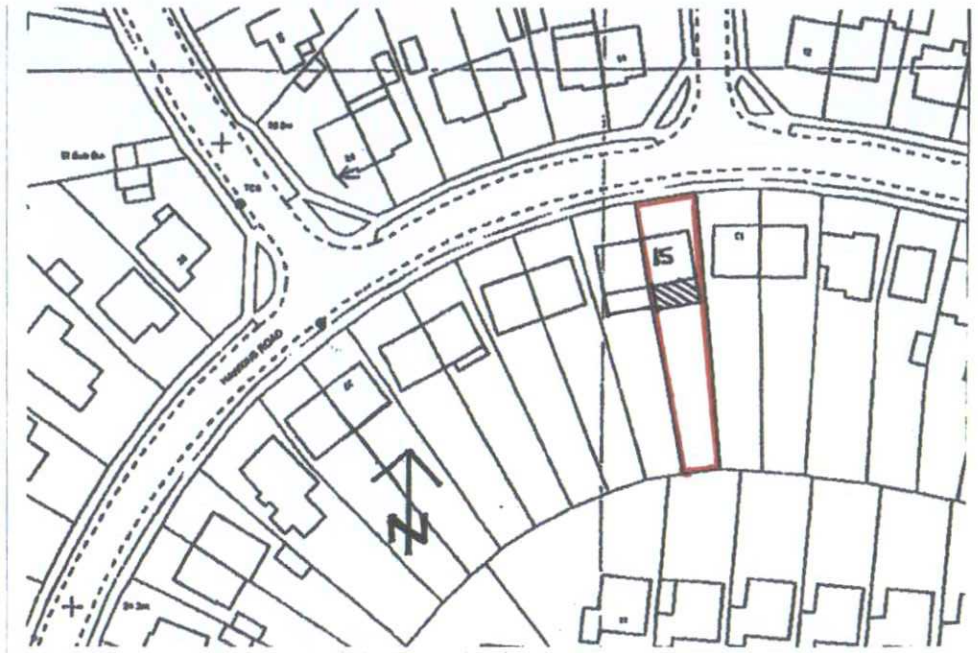

Location plan 1:1250

Revision date

Project **Single storey rear extension**

Address **15 Hawkins Road Shoreham By Sea BN43 6TJ**

date **Aug 2016** scale **1:50**

drg no. **RFA 16/367/01** sheet size **A3**

client **Mr & Mrs Dossetter**

Ground Floor Plan - Existing

Roger Fagg Architect Ltd 01273 205611
14c Fourth Avenue 07809 272534
Hove
East Sussex BN3 2PH rfa@sky.com