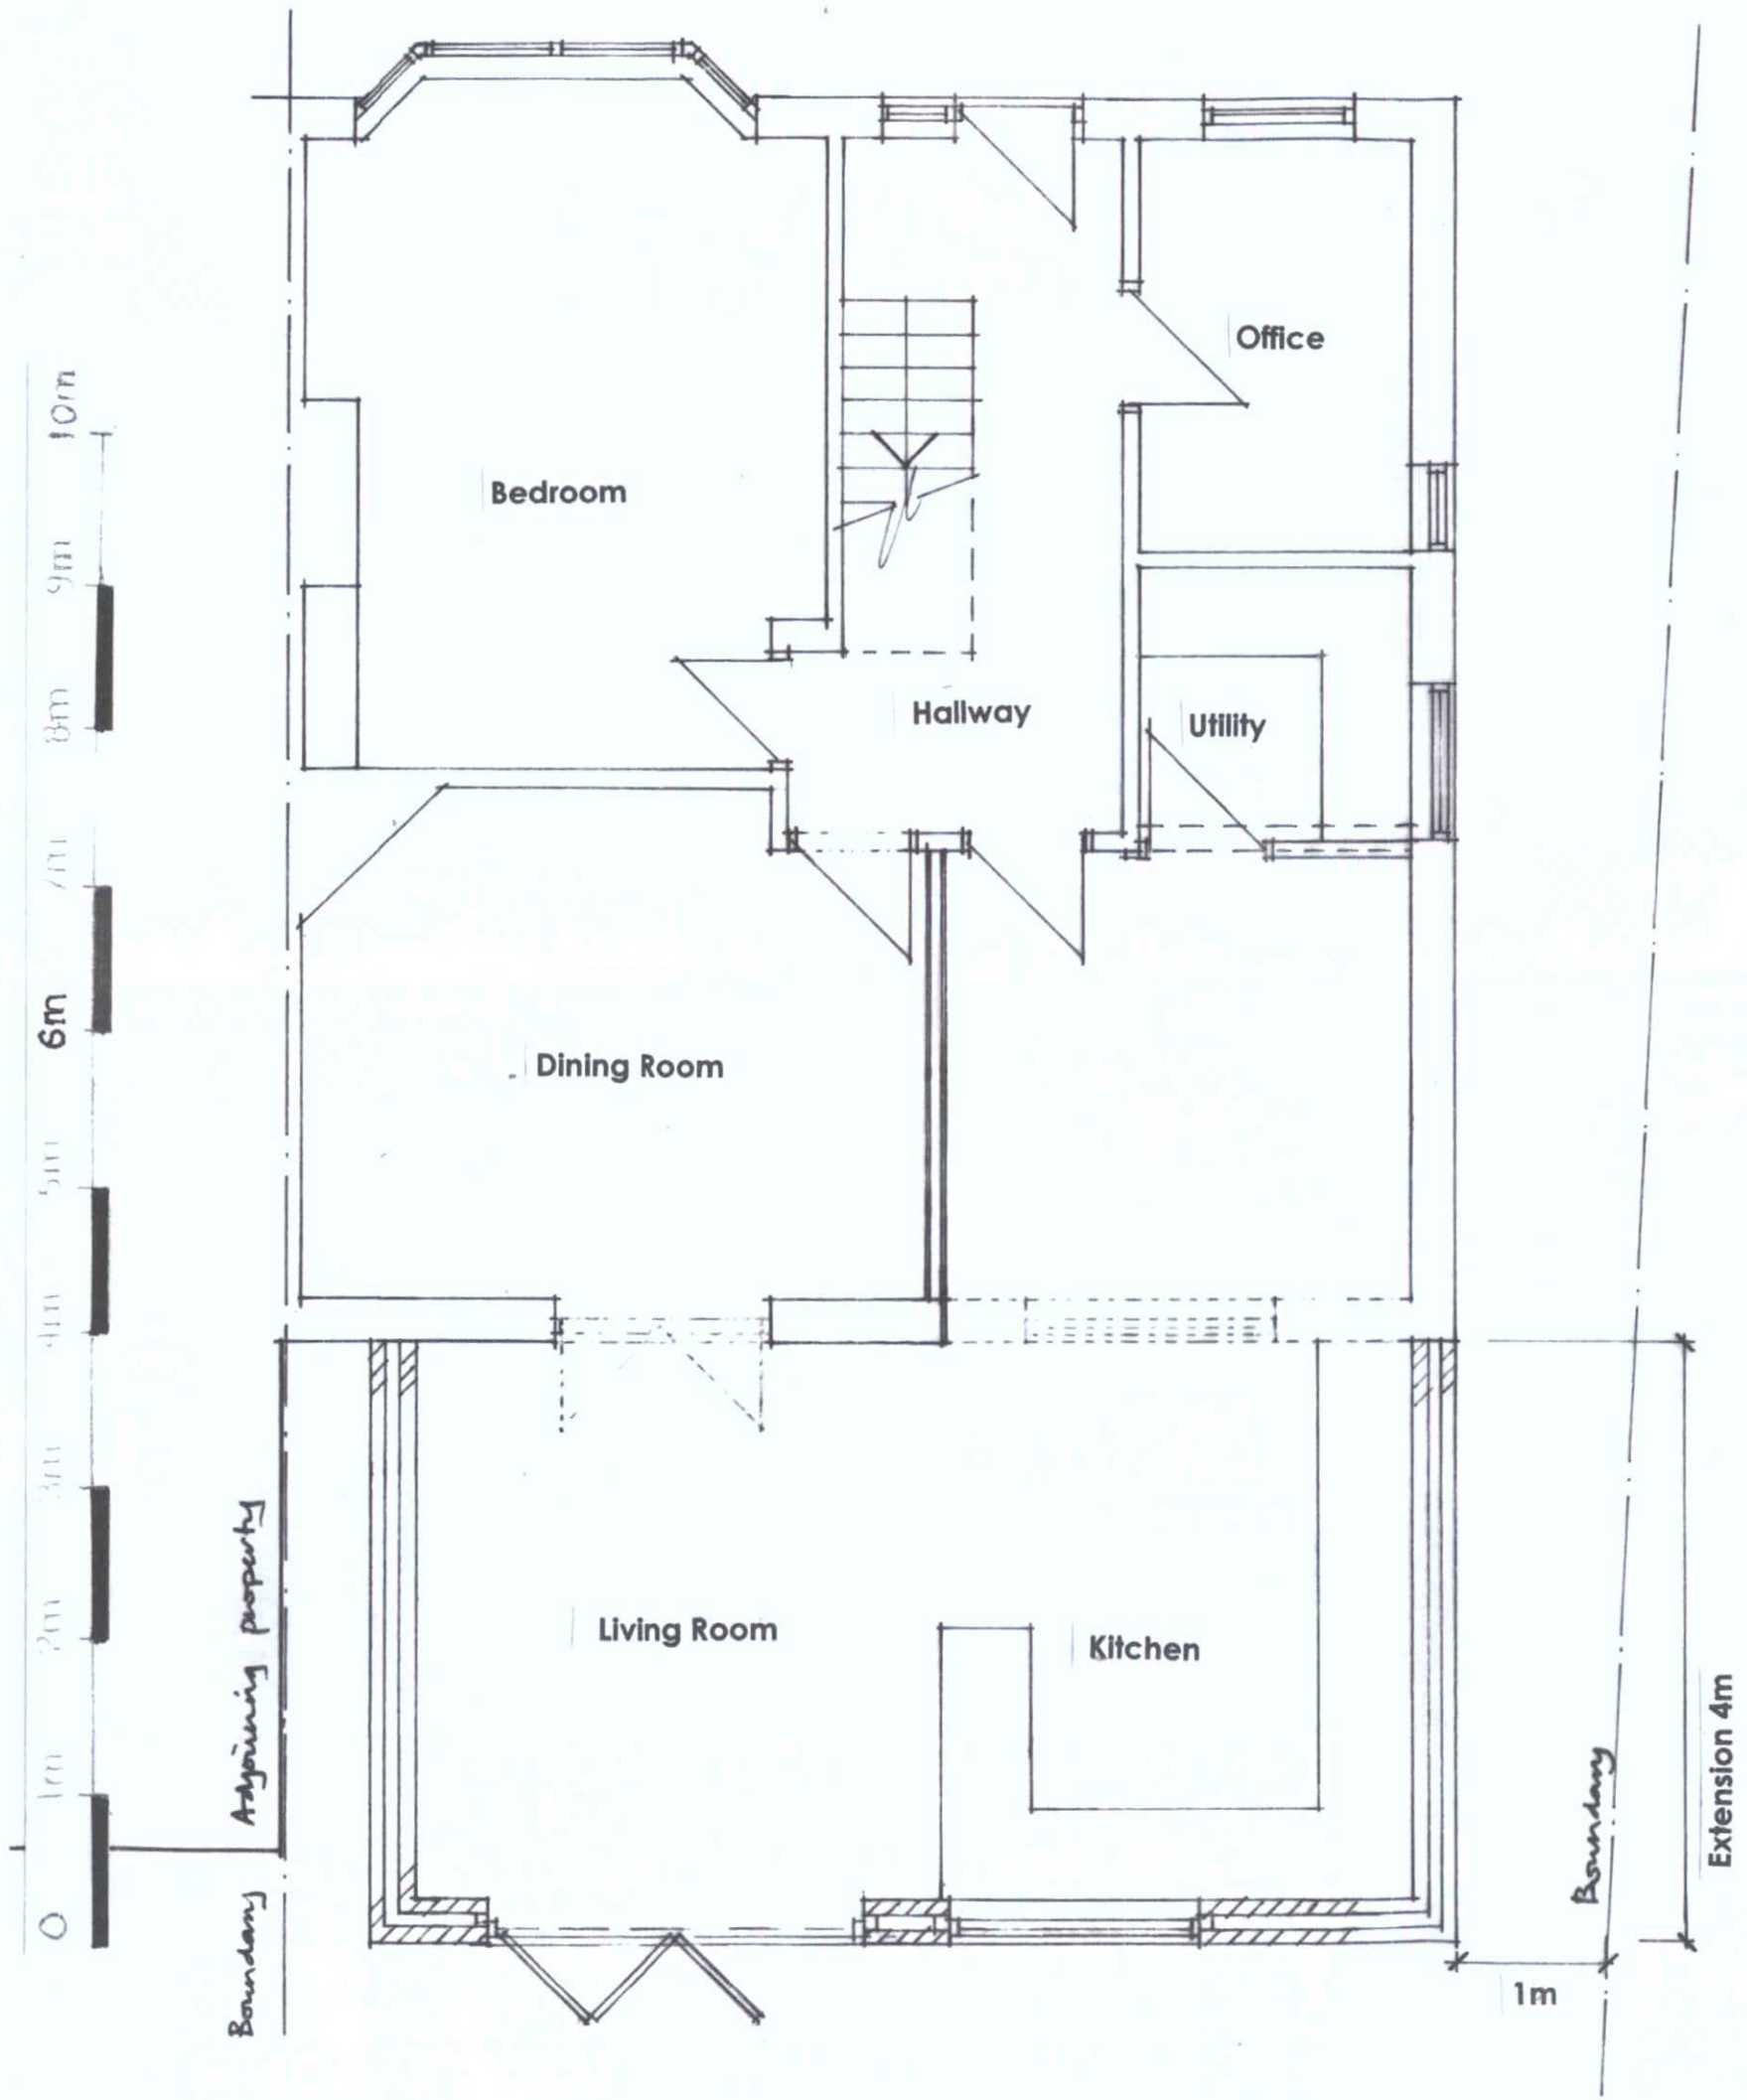

ADUR & WORTHING
PLANNING SERVICES

PLAN	AWDM/1310/16
DATE VALID	25 AUG 2016

Revision date

Project **Single storey rear extension**

Address **15 Hawkins Road Shoreham By Sea BN43 6TJ**

date **Aug 2016** scale **1:50**

drg no. **RFA 16/367/02** sheet size **A3**

client **Mr & Mrs Dossetter**

Ground Floor Plan - Proposed

Roger Fagg Architect Ltd
14c Fourth Avenue
Hove
East Sussex BN3 2PH

01273 205611
07809 272534
rfa@sky.com