




NATIONAL
MAP CENTRE



BLOCK PLAN

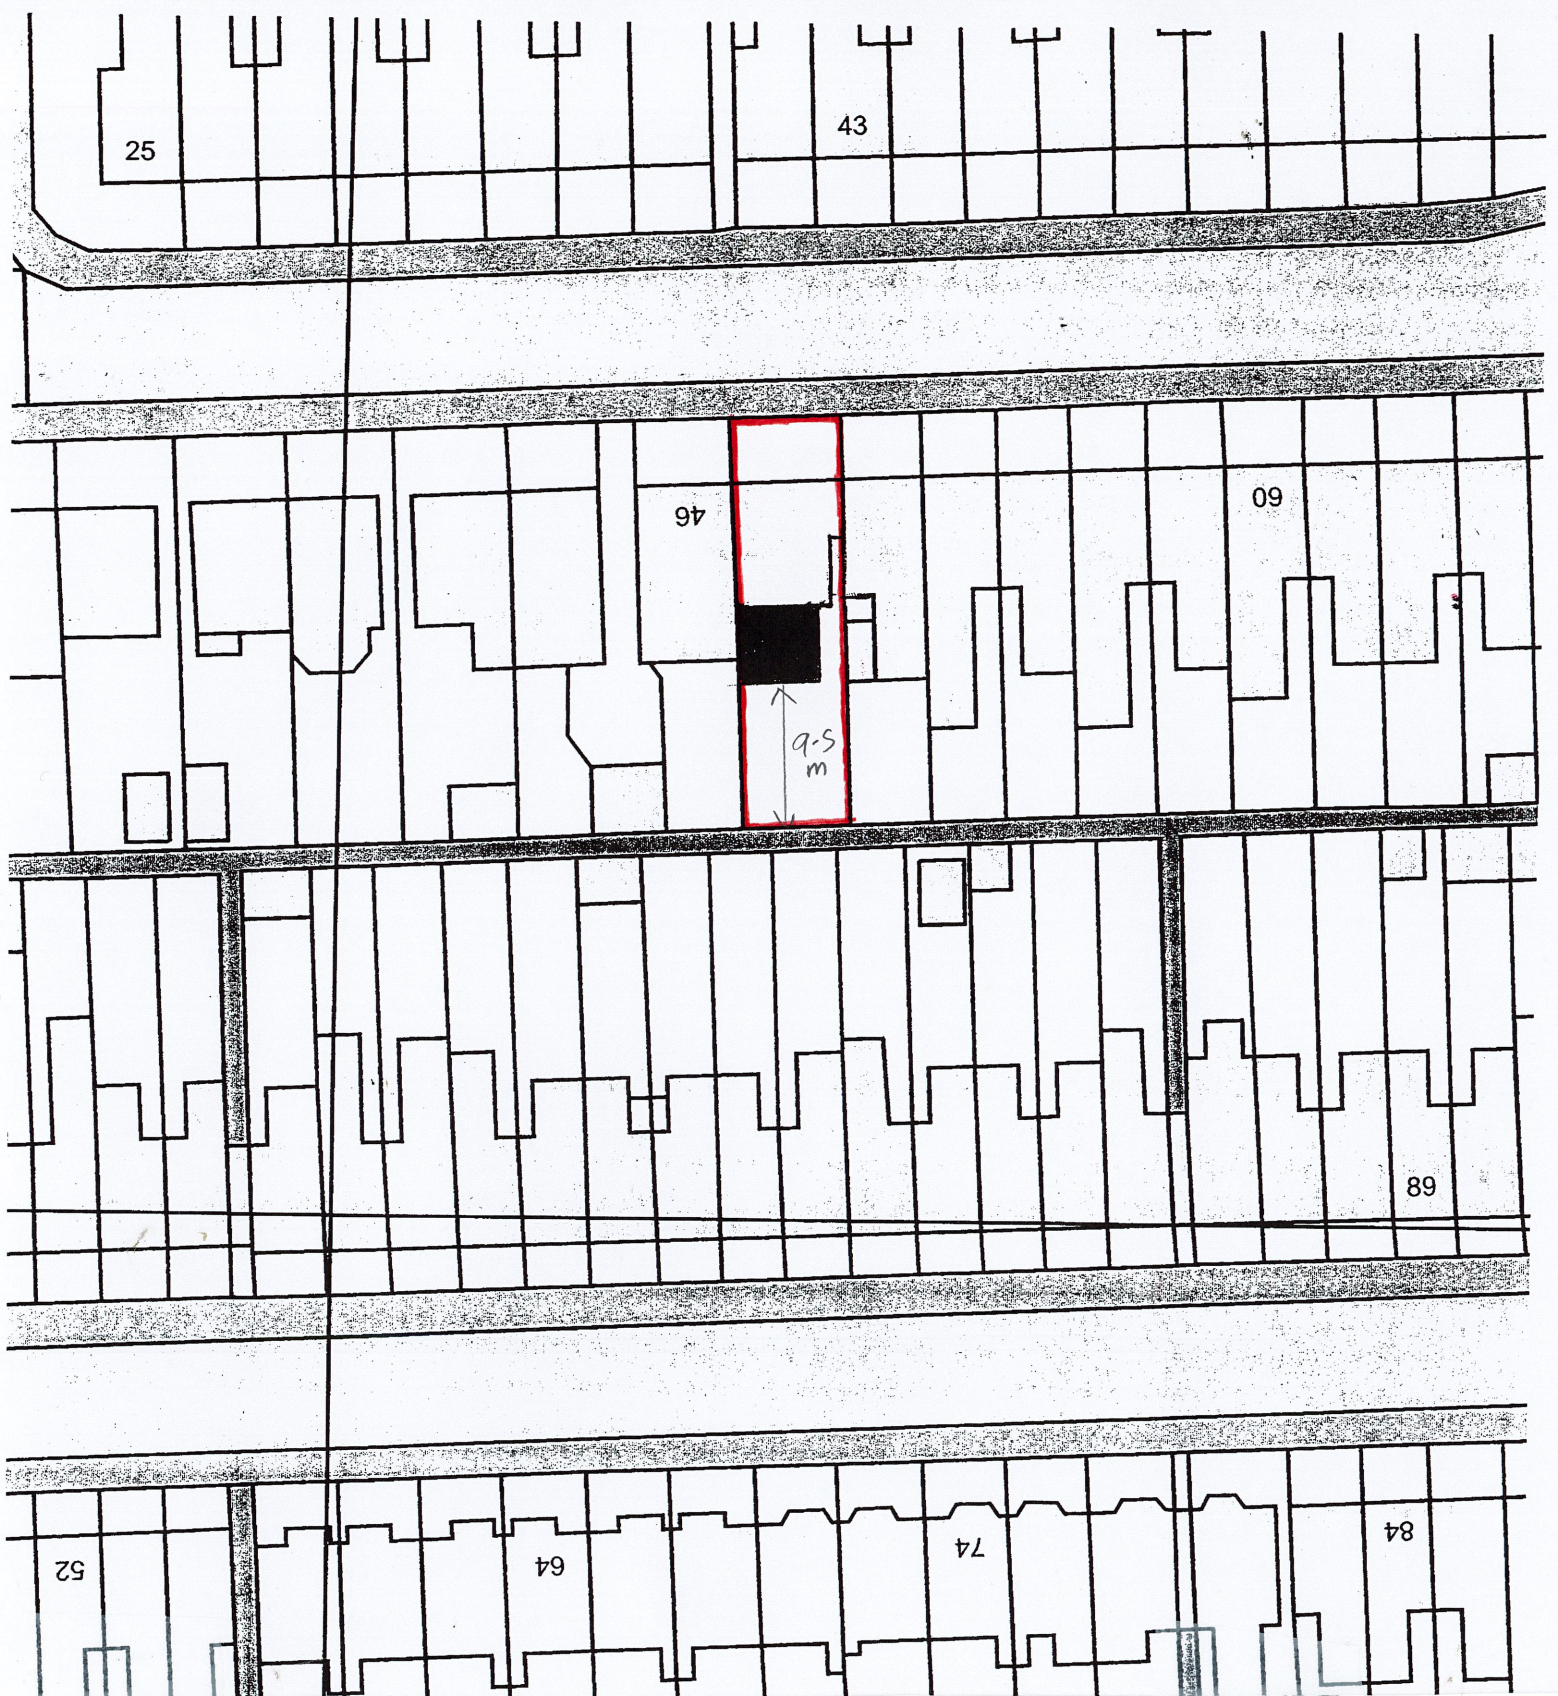

Os Licence number AC0000814278
Our Reference 900176010

SCALE 1:500

METRES

30

Site Address
48 KINGSLAND ROAD
WORTHING
WEST SUSSEX
BN14 9ED