

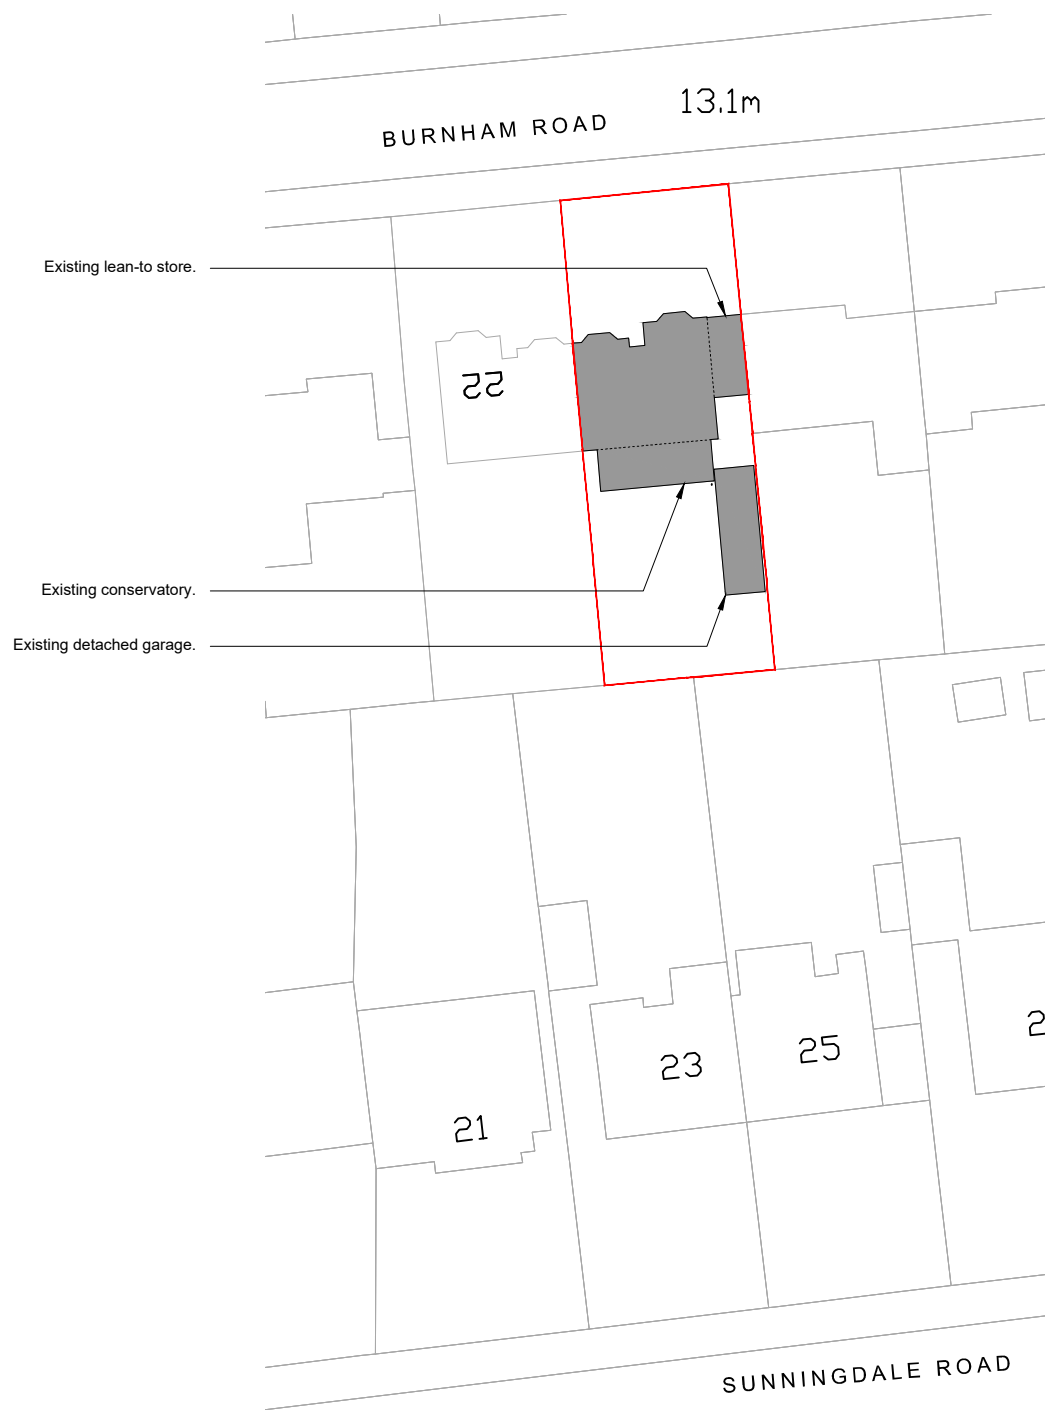


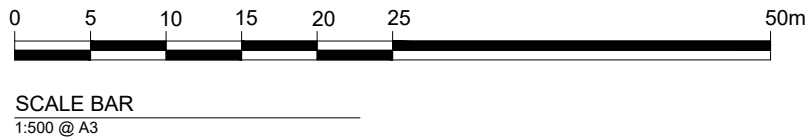

01 BLOCK PLAN
D.00 AS EXISTING_1:500 @ A3

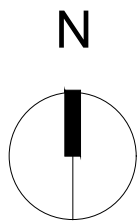

02 BLOCK PLAN
D.00 AS PROPOSED_1:500 @ A3

DO NOT SCALE FROM THIS DRAWING
EXCEPT FOR PLANNING

DRAWING TO BE READ IN CONJUNCTION WITH ALL OTHER ARCHITECT'S AND ENGINEER'S CONTRACT DRAWING & SPECIFICATIONS. ANY DISCREPANCIES MUST BE BROUGHT TO THE ATTENTION OF THE ARCHITECT IMMEDIATELY. THIS DRAWING HAS BEEN PREPARED BASED ON SURVEY DRAWINGS AND INFORMATION PREPARED BY OTHERS. THE CONTRACTOR MUST VERIFY ALL DIMENSIONS BY SITE MEASUREMENT BEFORE ORDERING MATERIALS OR MANUFACTURING COMPONENTS. SUBSTITUTE MATERIALS & PRODUCTS TO THOSE NAMED WILL BE ACCEPTABLE IF PROVEN TO BE OF EQUAL OR HIGHER PERFORMANCE AND NOT IN CONFLICT WITH OTHER ELEMENTS.

THIS DRAWING HAS BEEN PREPARED FOR THE SOLE PURPOSE OF ACHIEVING PLANNING APPROVAL. THE DRAWINGS DO NOT PURPORT TO BE PRODUCTION DRAWINGS FOR TENDER OR CONSTRUCTION AND SHOULD NOT BE USED FOR ANY BUILDING OR CONTRACTUAL PURPOSES.

NOTES

MATERIALS TO NEW REAR EXTENSION TO BE OF A SIMILAR APPEARANCE TO THE EXISTING DWELLINGHOUSE WITH BRICK WALLS AND A TILED ROOF.

NEW GARAGE MAX. FOOTPRINT 15M2.

Approximate extent of neighbour's approved extension AWD/0142/26.

FOR INFORMATION

JOB TITLE			
24 BURNHAM ROAD			
WORTHING			
DRAWING TITLE			
BLOCK PLANS			
AS EXISTING AND AS PROPOSED			
JOB No	DWG No	REV	
BUR	D.00	-	
DRAWN BY	CHECKED BY	SCALE (@A3)	DATE
ML	-	1:500	05/26

LIGGINS WAINSWRIGHT
ARCHITECTURE

TEL: 07503 352499
E-MAIL: INFO@LW-ARCHITECTURE.CO.UK