

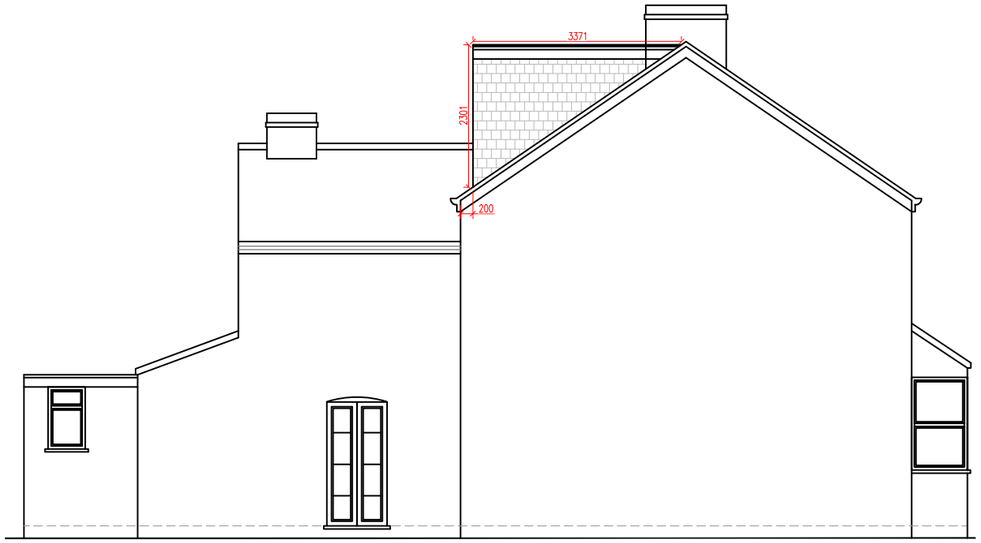



PROPOSED ELEVATION SIDE A
SCALE 1:100

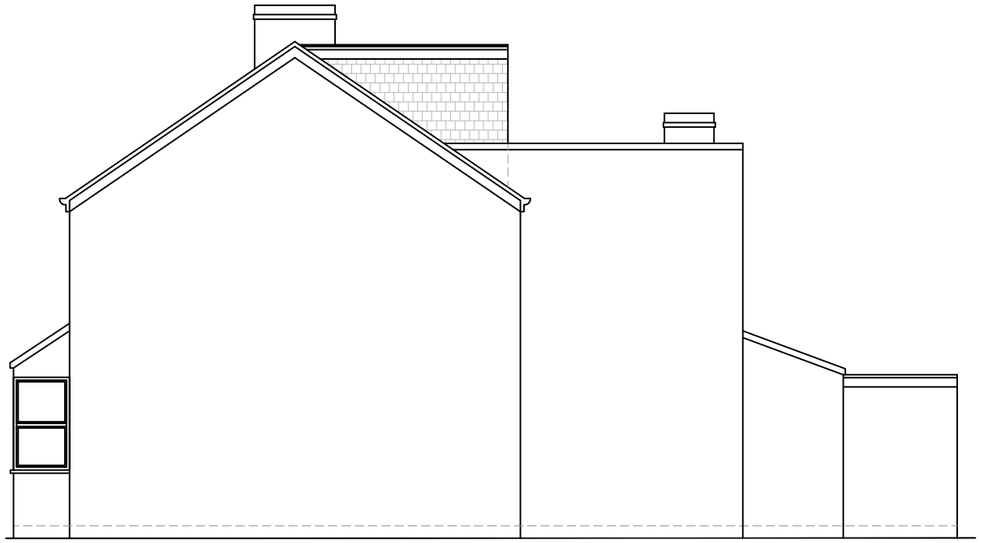

PROPOSED ELEVATION SIDE B
SCALE 1:100

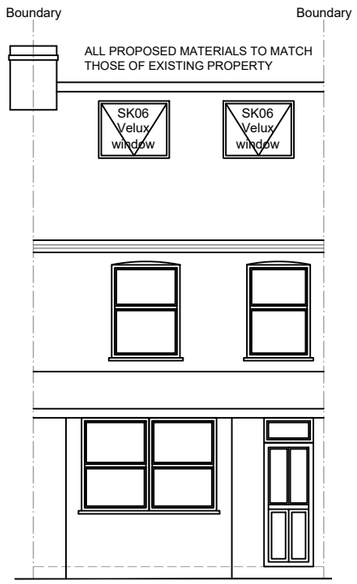

PROPOSED FRONT ELEVATION
SCALE 1:100

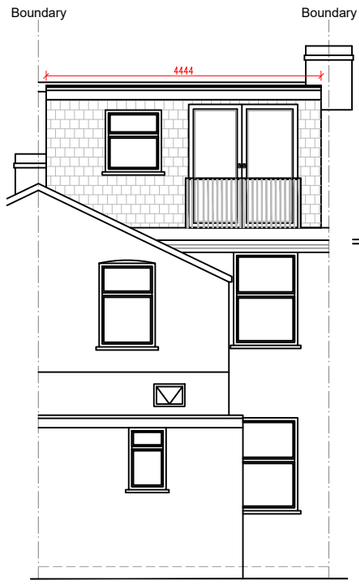

PROPOSED REAR ELEVATION
SCALE 1:100

VOLUME

$$\frac{\text{A} \quad \text{B} \quad \text{C}}{\frac{3.37 \times 2.30 \times 4.44}{2}}$$

$$= \frac{34.41}{2} = 17.20\,m^3$$

$17.20\ m^3 < 40\ m^3$

0 1 2 3 4 5m 1:50
0 1 2 3 4 5 6 7 8 9 10m 1:100

fastPlans

www.FastPlansUK.co.uk

Project: Loft Conversion with Dormer to Rear.

Address: 8 GORDON RD,BN43 6WE

Scale:	Dwg. no:
1:100 @ A3	A06
Drawn by: O.B.S	Date Drawn: 20-JUNE-2022

For Drawings Tel: 020 3542 1777
E-mail: plans@FastPlansUK.co.uk