



Proposed South Elevation

1 : 100

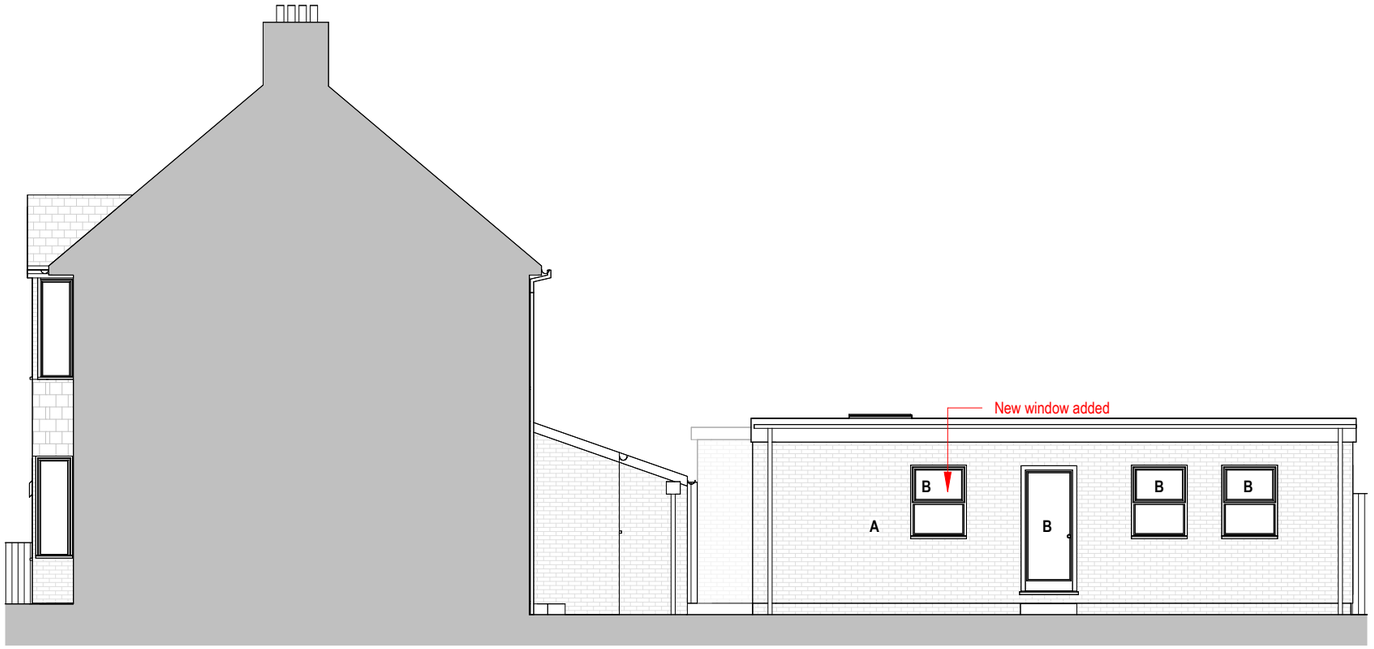

Proposed West Elevation

1 : 100

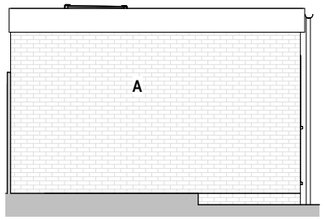


Proposed West Elevation

1 : 100



Proposed East Elevation

1 : 100

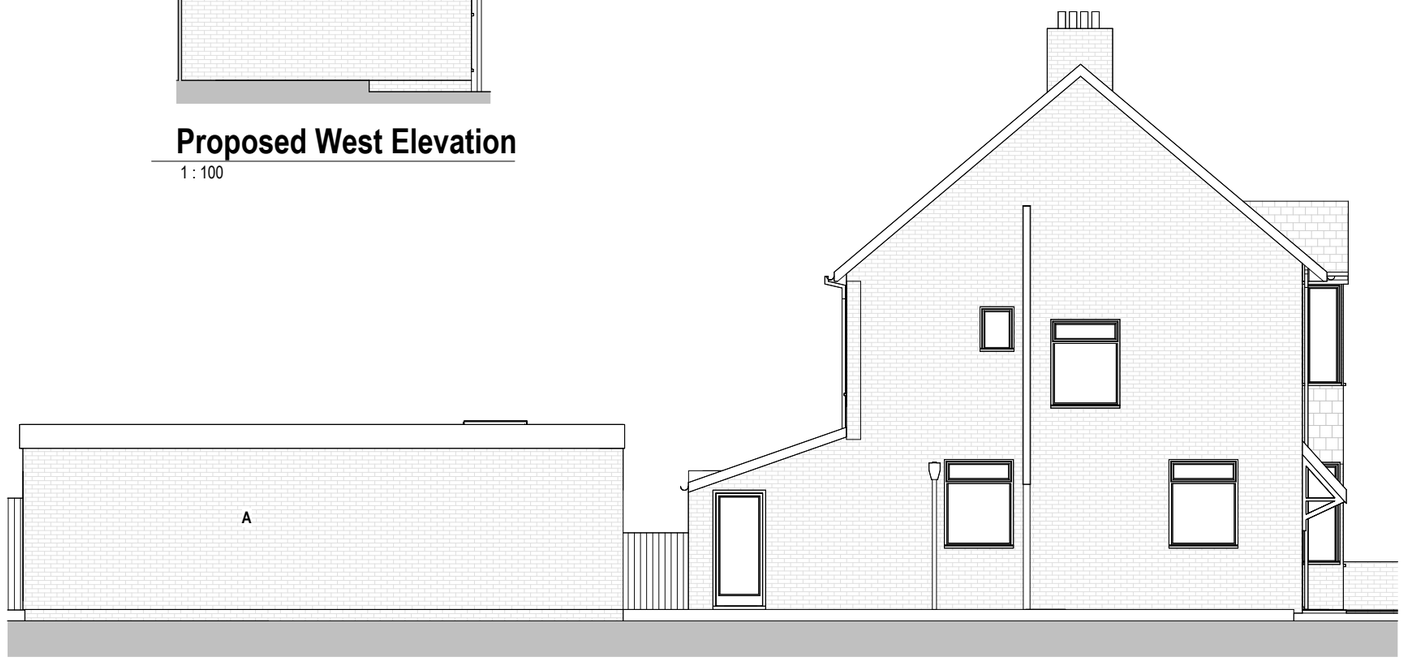

Proposed North Elevation

1 : 100

Revisions

No.	Description	Date	By
2	Non-material amendment submission	03-10-25	
1	Planning	09-07-25	

Notes:

GENERAL NOTES:

All dimensions & levels are preliminary and approximate and subject to utilities search, legal boundaries and detailed layouts/ design development through consultation.

Dimensions are to be checked on site by contractor & sub contractors prior to commencement of work, any discrepancies are to be highlighted immediately to the architects.

KEY
A - Brick to match existing
B - Glass

Scale 1 to 100

0 1 2 5 M

Scale: As indicated @ A3

Project No. **621**

Project Name: **6 Morland Avenue**

Drawing Name: **Proposed Elevations**

Drawing No. **P006**

Revision: **P2**

Suitability Description: **PLANNING**

Drawn: MS Checked: GF Orig Paper Size: A3

FRESH | Architects
T 07703682107 | 07393913140
info@fresh-architects.co.uk | www.fresharchitects.co.uk

Use figured dimensions only. All levels and dimensions to be checked. This drawing is to be read in conjunction with all other relevant drawings and specifications.

© FRESH Architects Ltd. All rights reserved