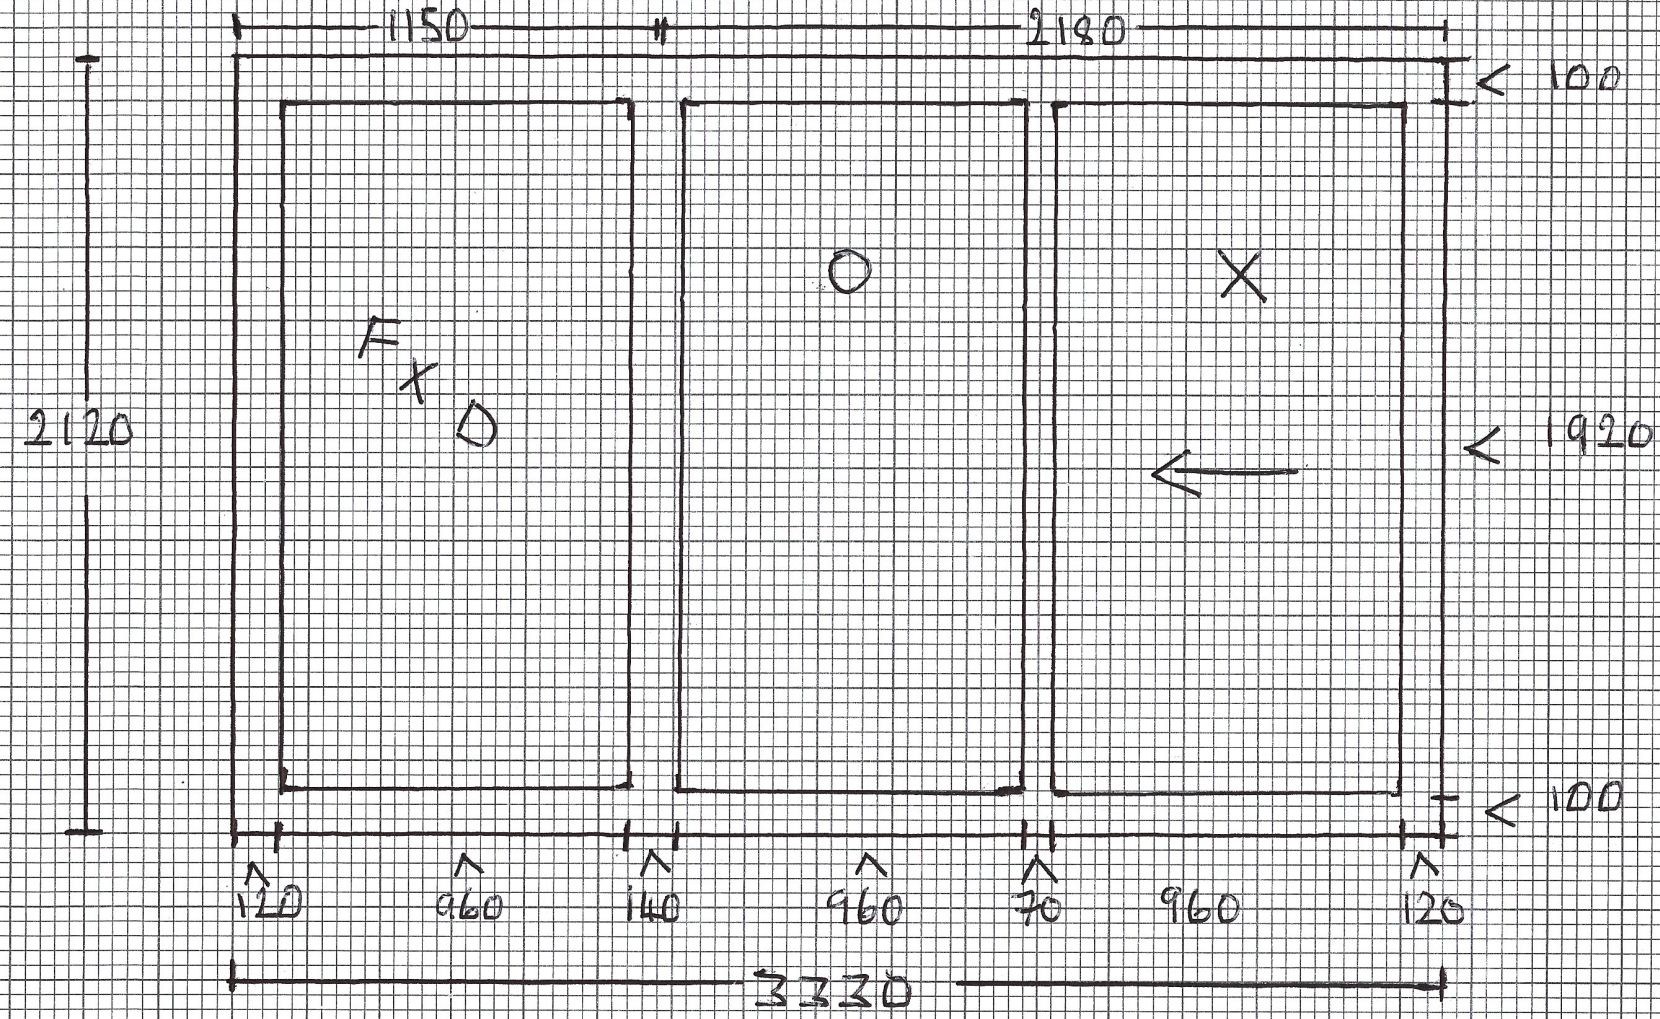

DRAWING TITLE: EXISTING LOUNGE / BALCONY WINDOW / DOOR

WIDEWATER COURT FLAT 16

SCALE 1:20

0 1000 2000