
A3

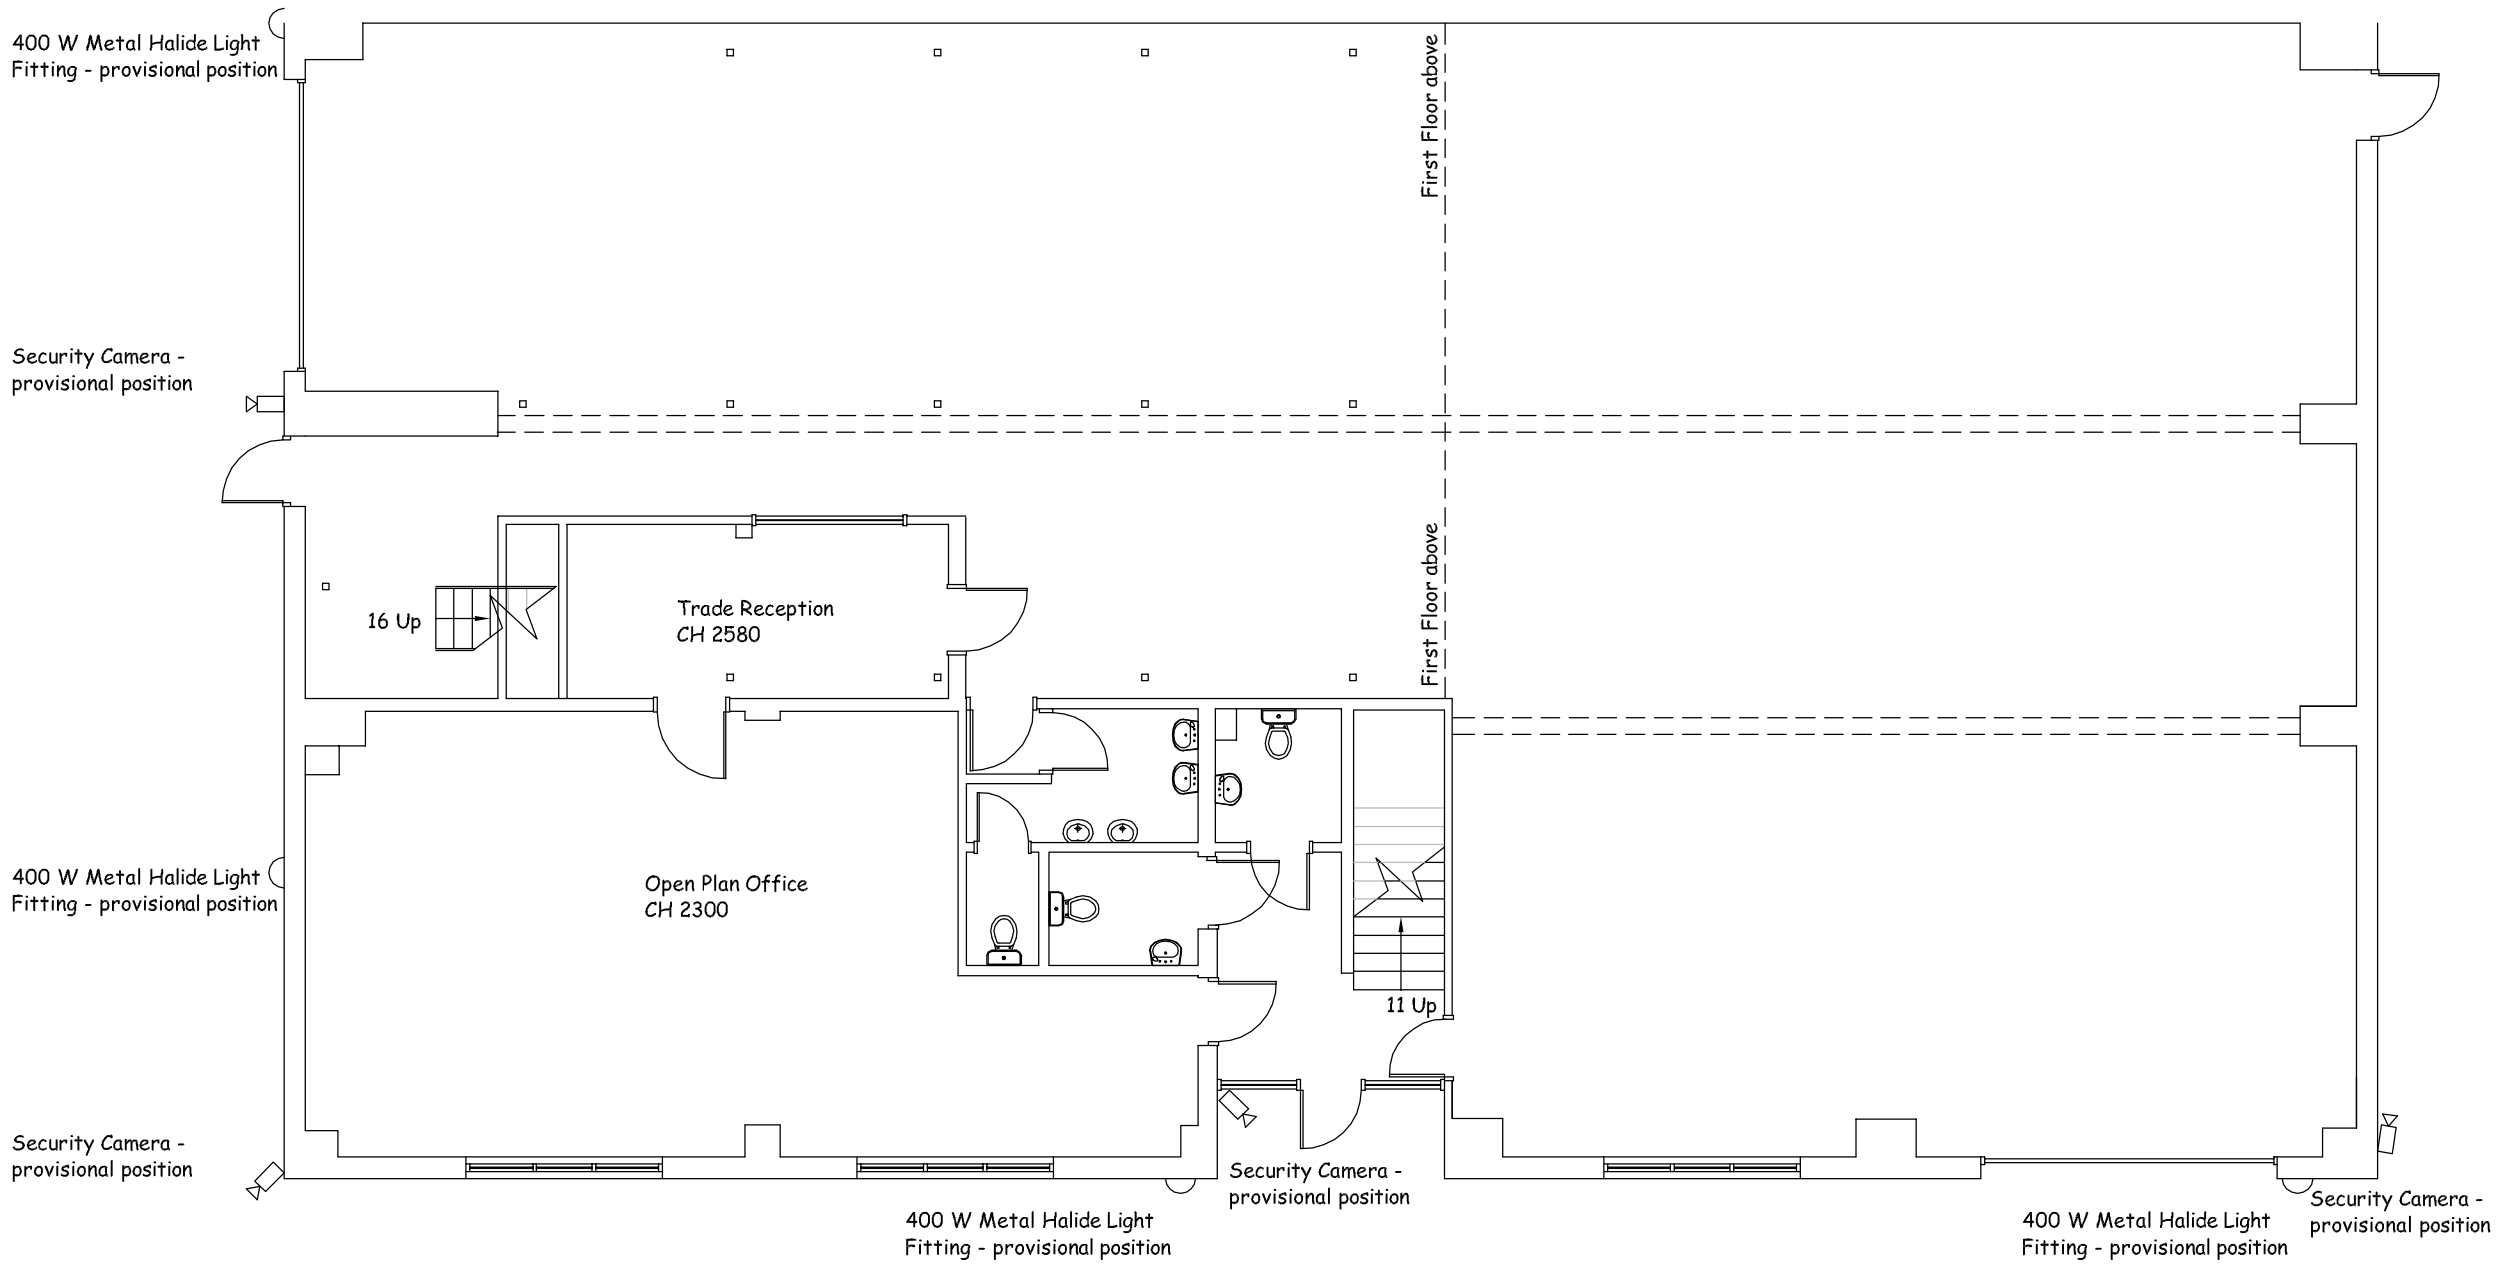

Blueprint
The CAD Bureau

225 Freshfield Road, Brighton BN2 9YE
Tel: 01273 386040

Client
Bryant Recycling Ltd

Project
Unit 1 Marlborough Business Centre
Marlborough Road, Lancing Business Park
Lancing BN15 8TR

Drawing
Ground Floor Plan

Scale	Dwg No	Drawn By	Date
1:100 @ A3	1 MBP-FP0	JS	09/04/12

PDF Created with deskPDF PDF Writer - Trial :: http://www.docudesk.com