

CDM 2007 Health & Safety Information


This information relates only to 'Significant Hazards' identified on this drawing and is to be read in conjunction with the Designer's Risk Assessment Register.

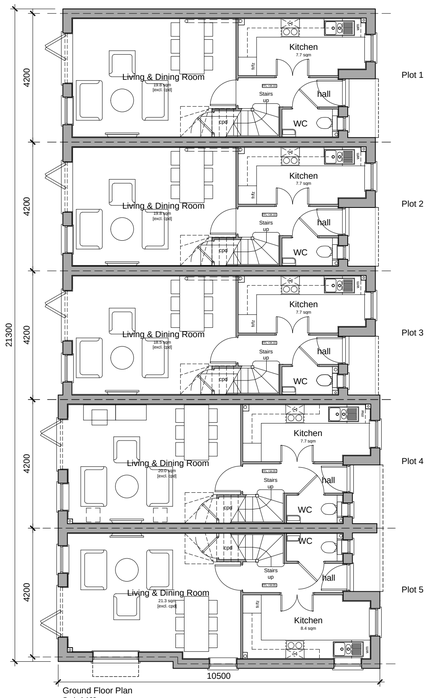


Ground Floor Plan
Scale 1:100

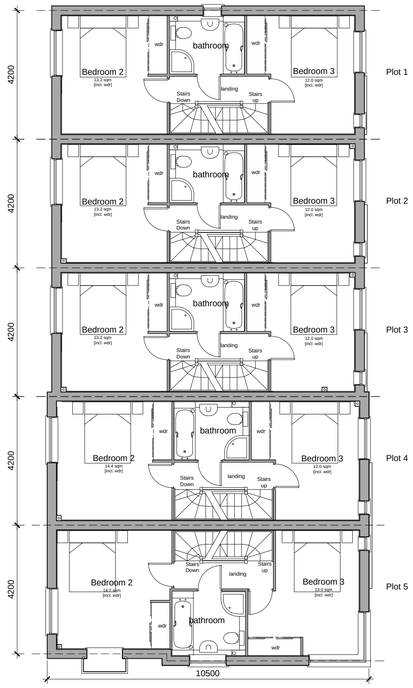

First Floor Plan
Scale 1:100

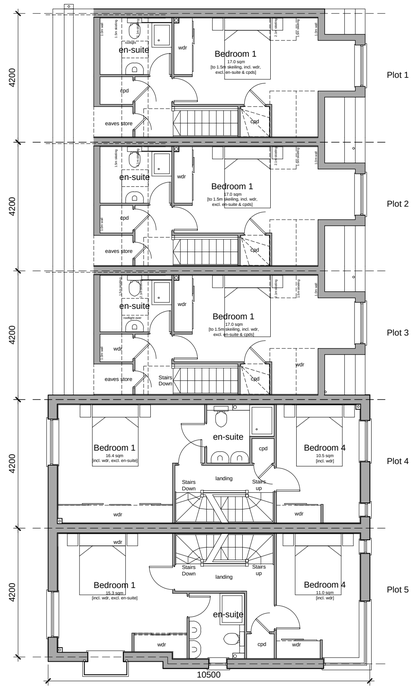

Second Floor Plan
Scale 1:100

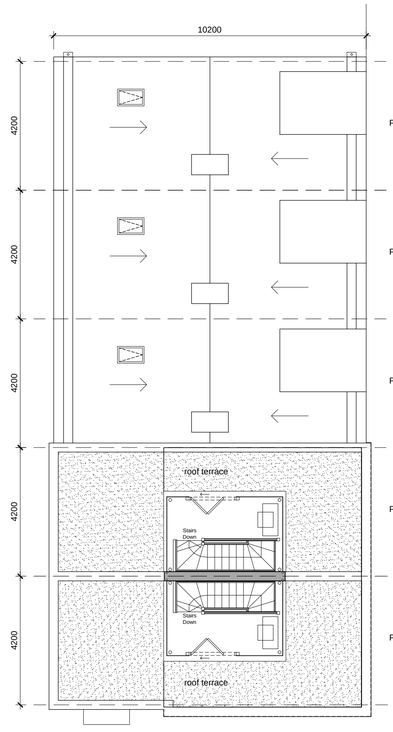

Roof Plan
Scale 1:100

Rev	Date	Revision Details	Dr	Ch
B	08.10.14	Amended to Planners comments	NF	AK
A	04.09.14	Pre-Application Issue	PD	AK

London: Unit 1 West Coate House 3 Coate Street
London E2 9AG
T 020 7729 5505 E london@ecearchitecture.com

Sussex: Brooklyn Chambers 11 Goring Road
Worthing West Sussex BN12 4AP
T 01903 248777 E sussex@ecearchitecture.com

www.ecearchitecture.com

ECE Architecture

Client's Name
Kato Holdings Ltd

Job Title
Site at PDH Garages, Findon, Findon Road, Worthing, BN14 0EP

Drawing Title
Proposed Floor Plans
Plots 1 - 5

Scale
1:100 @ A1 / 1:200 @ A3

metres 2 4 6 8 10

Drawn	Checked	Date
PD	AK	15.08.14

Job No	Drawing No	Rev
6129	06	B

Status
PRELIMINARY

CAD Plot date: 9/10/2014 - 08:33:53 6129_proposed_140807.dwg

© ECE Architecture Limited. No dimensions to be scaled from drawing except for the puposes of Planning Applications. The contractor should check all dimensions on site. It is the contractors responsibility to ensure compliance with Building Regulations.