CDM 2007 Health & Safety Information

This information relates only to 'Significant Hazards' identified on this drawing and is to be read in conjunction with the Designer's Risk Assessment Register.




Proposed West Facing Elevation
Scale 1:100

1:100 @ A1 / 1:200 @ A3

metres 2 4 6 8 10



Proposed East Facing Elevation
Scale 1:100

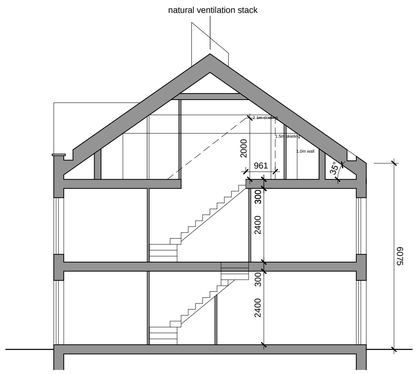


Indicative Section

PLOTS 1, 2 and 3


1:100 @ A1 / 1:200 @ A3

metres 2 4 6 8 10

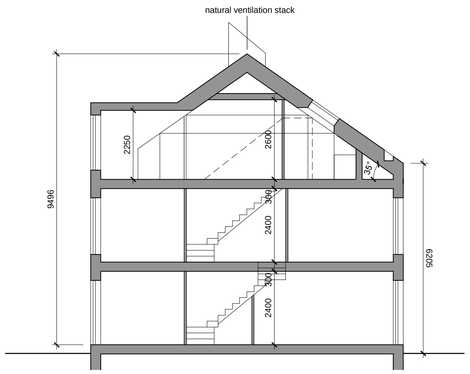


Indicative Section Through Dormer

PLOTS 1, 2 and 3

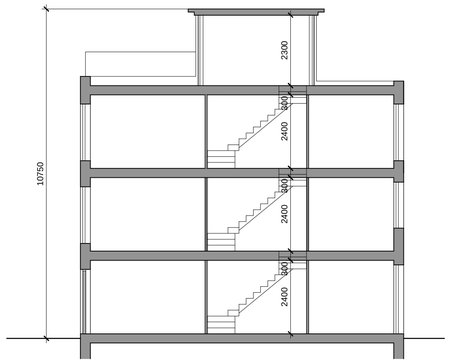


Indicative Section

PLOTS 4/5

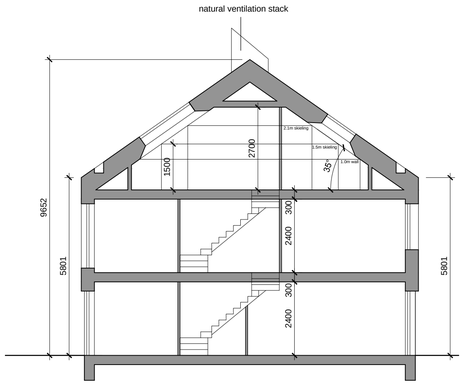

Indicative Section

PLOTS 6, 7, 8 & 9

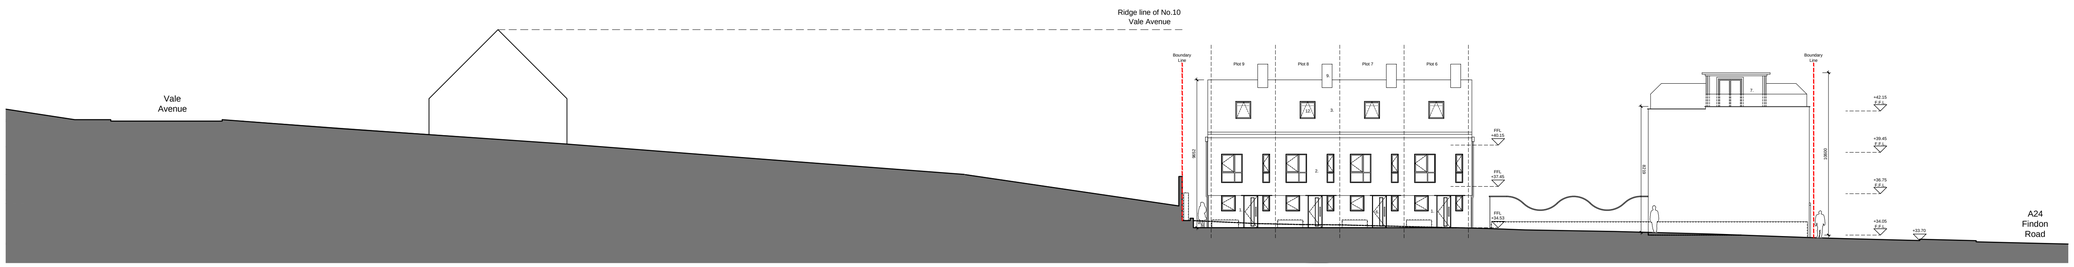

Proposed Indicative Site Section
Scale 1:200

1:200 @ A3 / 1:400 @ A3

metres 2 4 6 8 10

Material schedule:-	
1.	Ibstock plain clay linear brick
2.	Horizontal timber weather board
3.	Slate roof tiles
4.	Off -white render
5.	Aluminium double glazed windows anthracite colour
6.	Solid timber front door
7.	Structural glazing
8.	Glass balustrade
9.	PPC aluminium wind cowl
10.	Aluminium anthracite colour rainwater goods
11.	Close boarded timber fence 1800mm high
12.	Neo rooflight by The Rooflight Company

Rev	Date	Revision Details	Dr	Ch
B	08.10.14	Amended to Planners comments	NF	AK
A	04.09.14	Pre-Application Issue	PD	AK

London: Unit 1 West Coate House 3 Coate Street London E2 9AG
T 020 7729 5505 E london@ecearchitecture.com

Sussex: Brooklyn Chambers 11 Goring Road Worthing West Sussex BN12 4AP
T 01903 248777 E sussex@ecearchitecture.com

www.ecearchitecture.com

ECE Architecture

Client's Name
Kato Holdings Ltd

Job Title
Site at PDH Garages, Findon, Findon Road, Worthing, BN14 0EP

Drawing Title
Proposed Elevations, Sections And Site Section

Scale
As Shown @ A1

Drawn	Checked	Date
PD	AK	15.08.14

Job No	Drawing No	Rev
6129	09	B

Status
PRELIMINARY

CAD Plot date: 9/10/2014 - 09:28:00 6129_proposed_140807.dwg

© ECE Architecture Limited. No dimensions to be scaled from drawing except for the puposes of Planning Applications. The contractor should check all dimensions on site. It is the contractors responsibility to ensure compliance with Building Regulations.