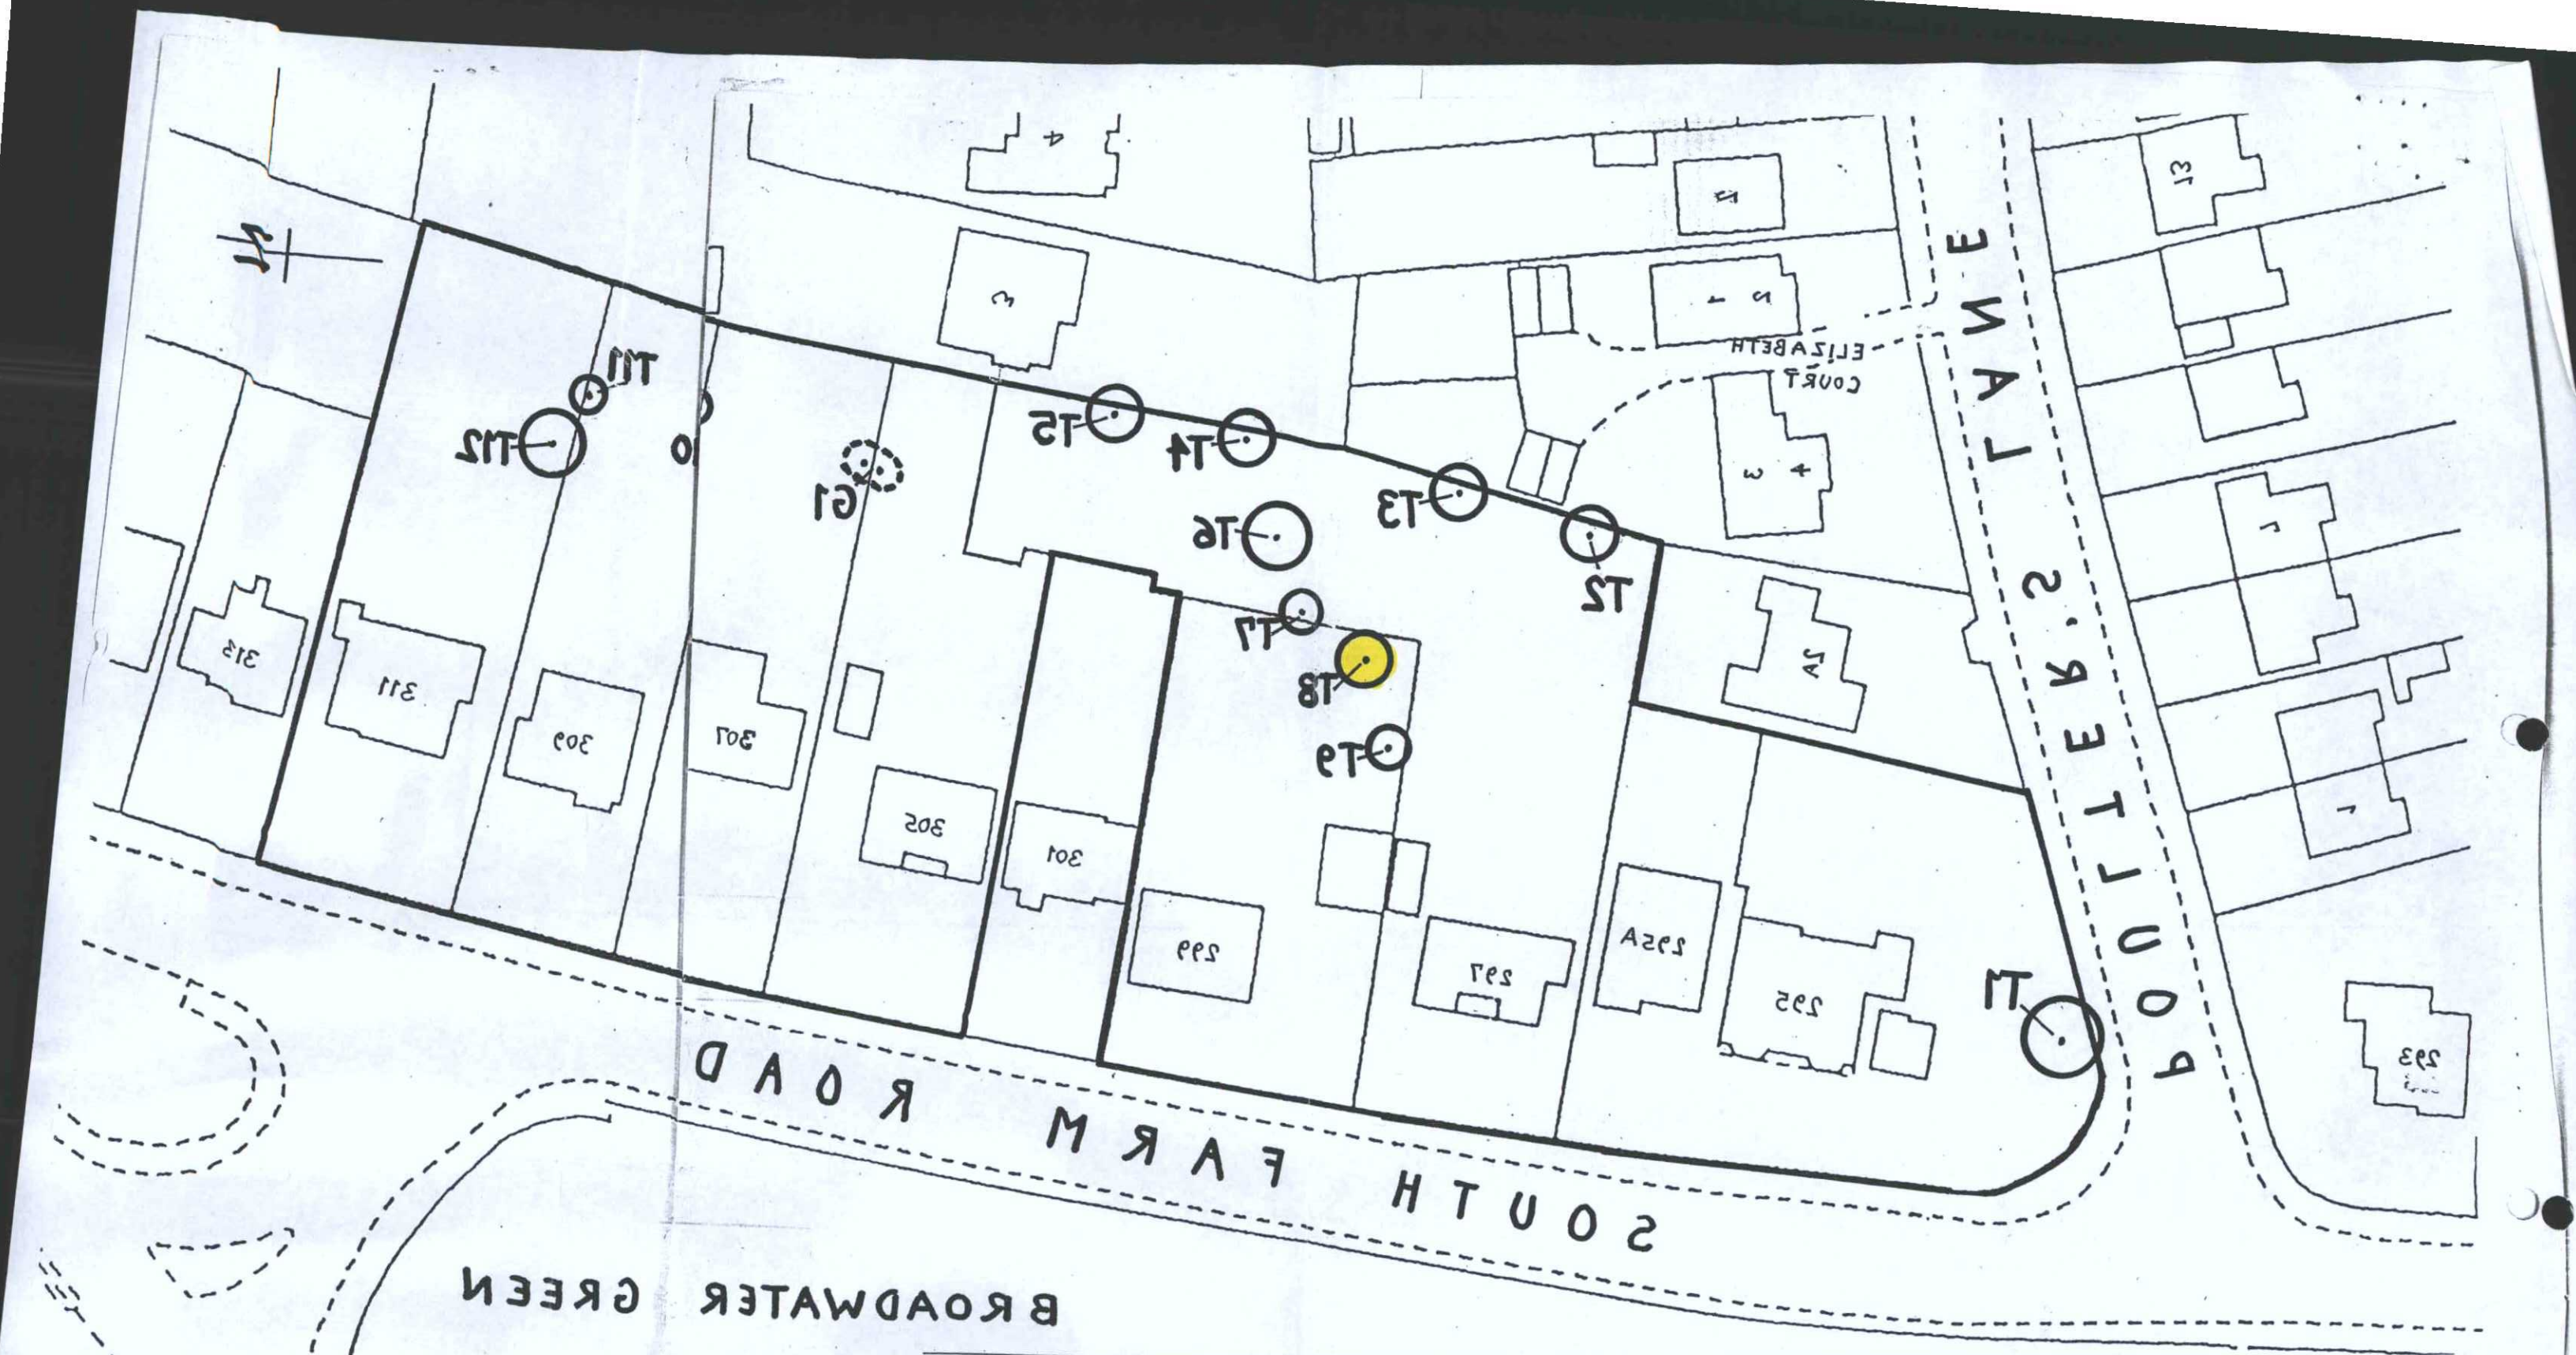

WORTHING BOROUGH COUNCIL

THE WORTHING TREE PRESERVATION ORDER NO.52, 1997

NOS. 295, 297, 299, 305, 307, 309 AND 311 SOUTH FARM ROAD, WORTHING

SCALE:	1 : 500
DATE:	AUGUST 1997
DRAWING NO:	DC\97\0060
DRAWN BY:	HBM

M. E. BLEAKLEY Dip.TP., MRTPI.,
Head of Planning
Town Hall, Chapel Road,
Worthing, West Sussex BN11 1LF

(c) Crown Copyright