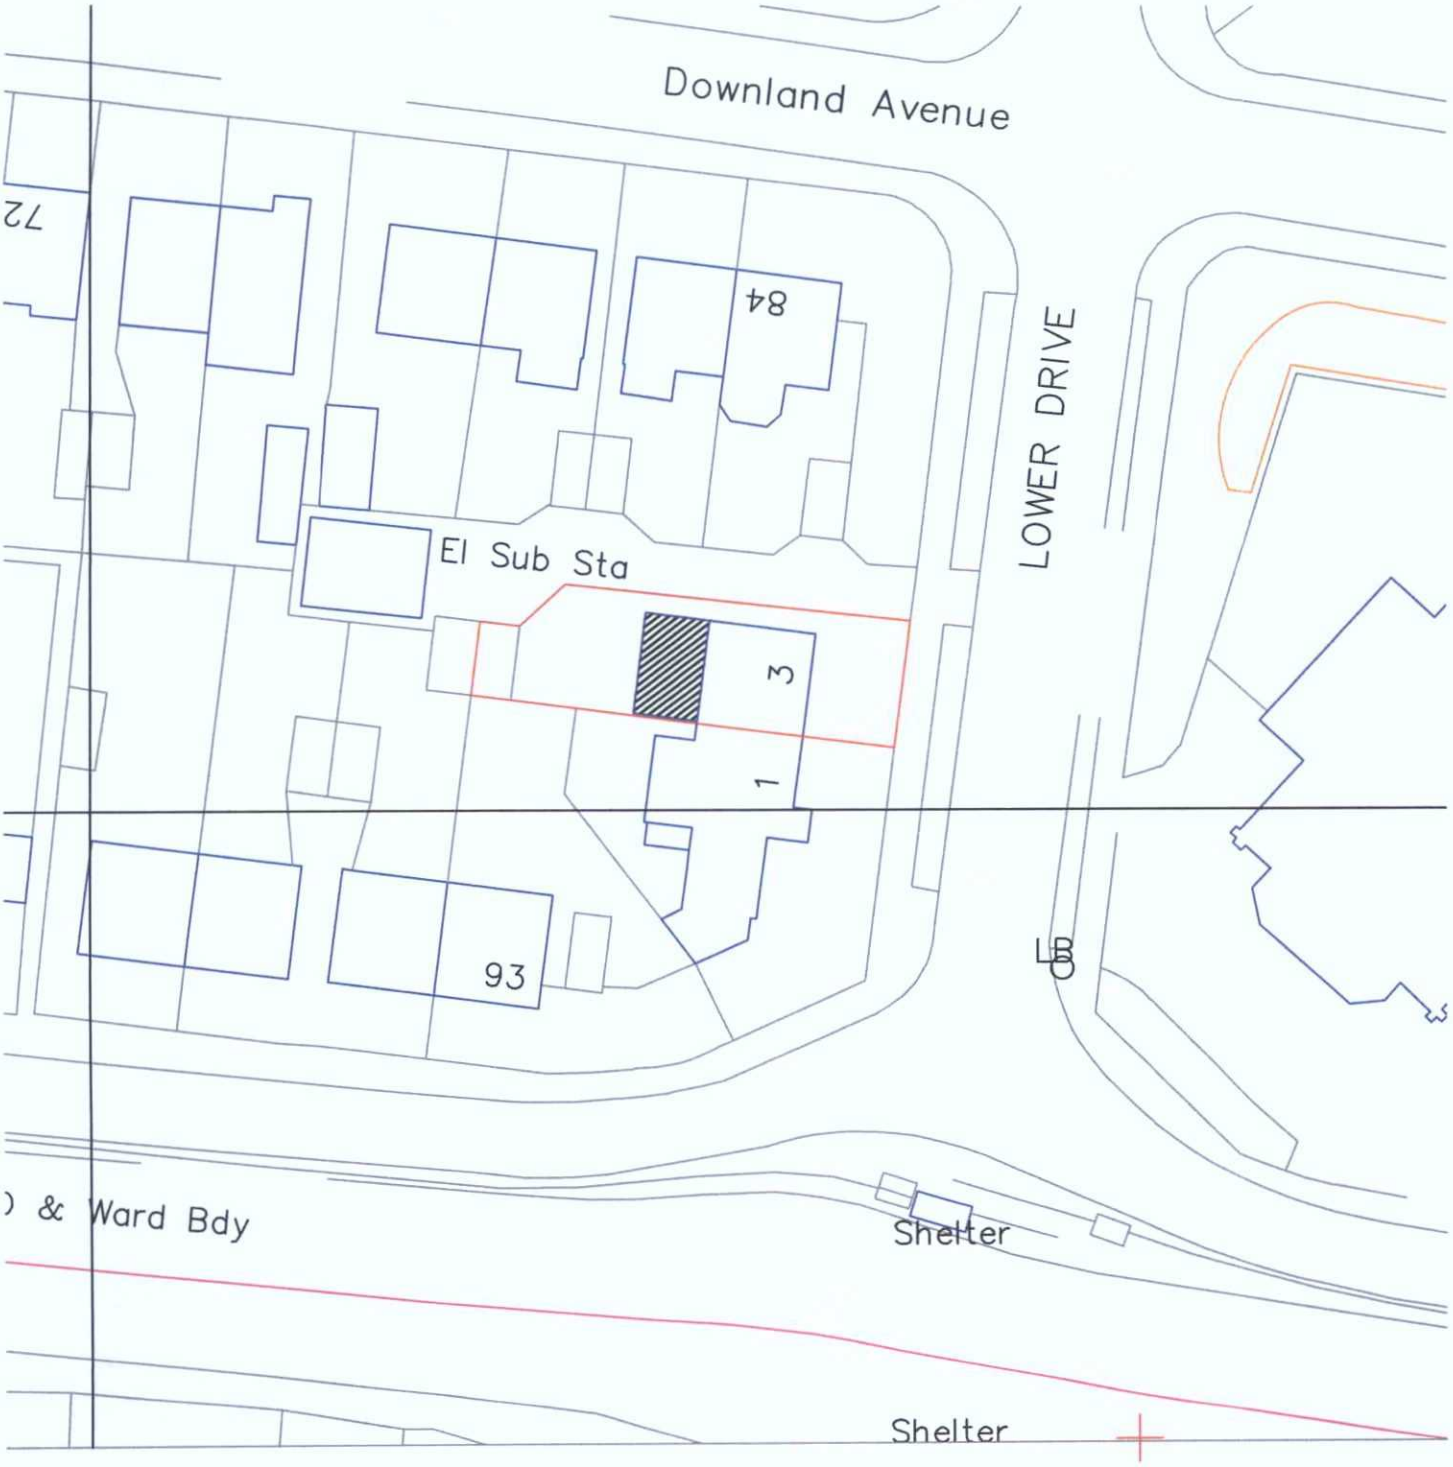
Downland Avenue
LOWER DRIVE
84
72
El Sub Sta
3
1
93
Shelter
Shelter
0
20
40
60
80
N
Metres
3 Lower Drive
Southwick
Block Plan 1:500
A4 paper
ADUR & WORTHING
PLANNING SERVICES
PLAN
DATE
VALID
AWDM/ 1129/16
22 JUL 2016