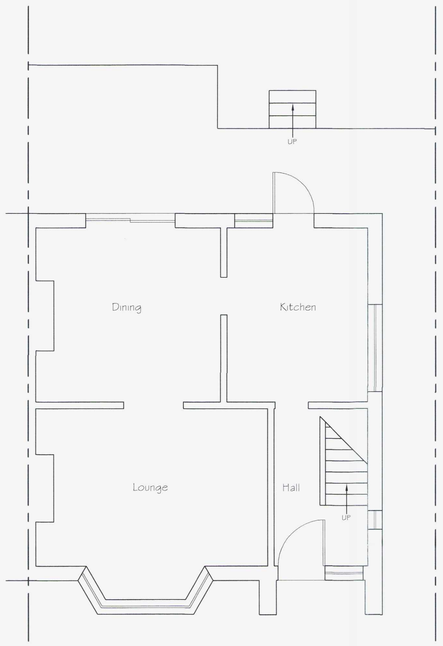

Existing Ground Floor Plan

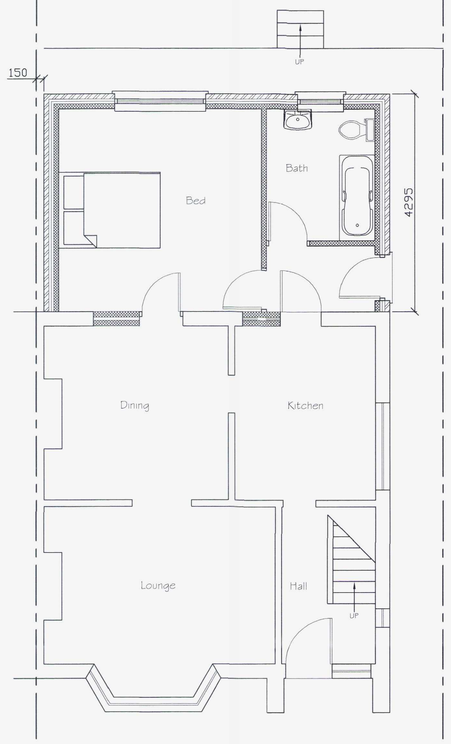

Proposed Ground Floor Plan

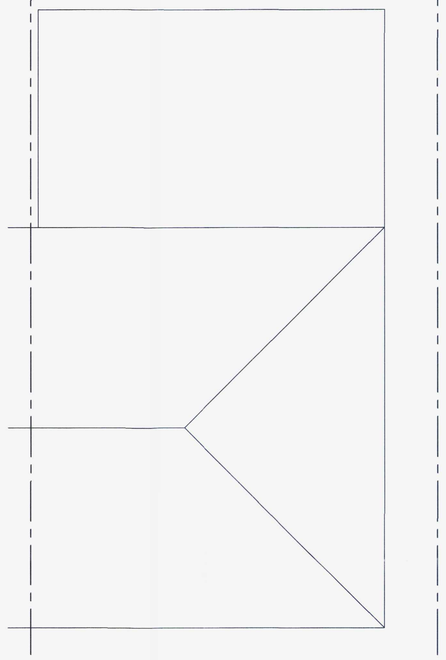

Proposed Roof Plan



SCALE 1:50

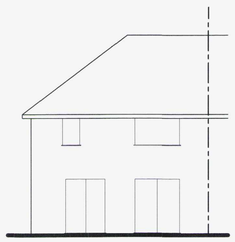

Existing Rear (West) Elevation

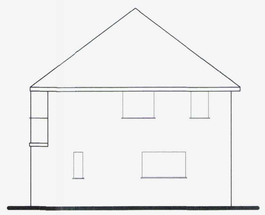

Existing Side (North) Elevation

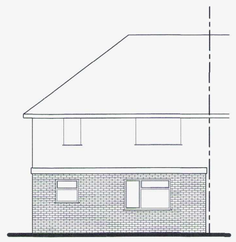

Proposed Rear (West) Elevation

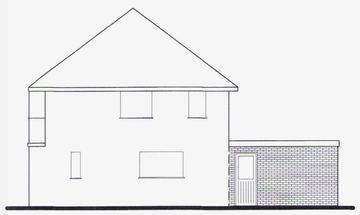

Proposed Side (North) Elevation

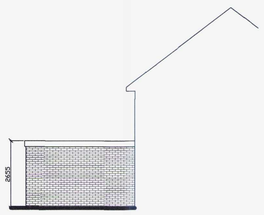

Proposed Side (South) Elevation



SCALE 1:100

ADUR & WORTHING PLANNING SERVICES
PLANS AWDM/1129/16
DATE VALID 22 JUL 2016

Tony Rogers
Building Consultants
Address: 40 Dawn Crescent, Upper Beeding
West Sussex, BN44 3WH
Telephone: 01903 815225 Fax: 01903 815225

Rev.	Date:	Revision Description:

Client: Mr K. Adzika

Address: 3 Lower Drive
Southwick
West Sussex
BN42 4RT

Project: Proposed single storey rear extension

Scale: 1:50 1:100
Paper Size A1

Date: July 2016

Drawing No: 16/1151/01

Drawn By: AWR

Revision: