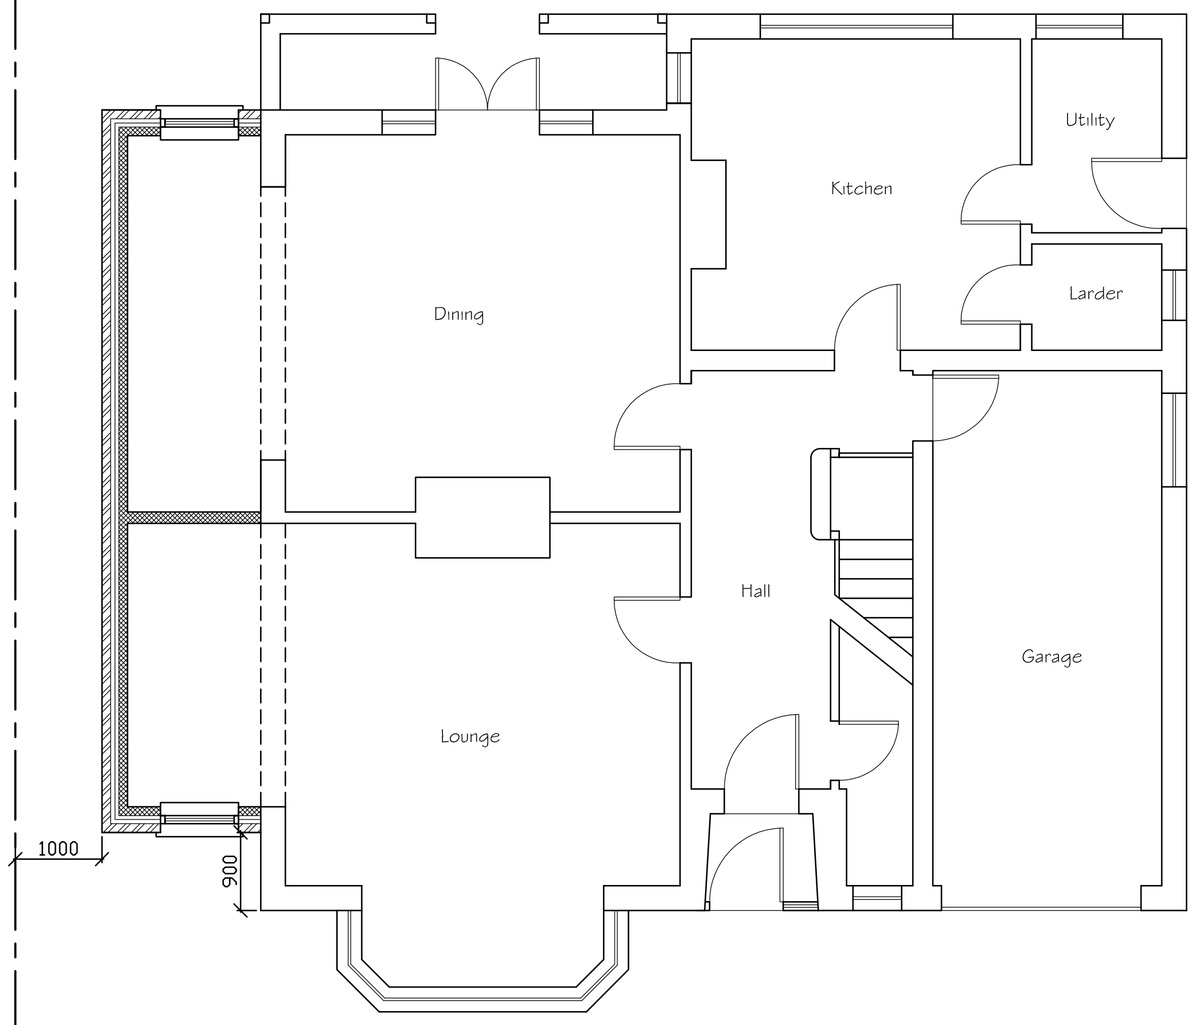

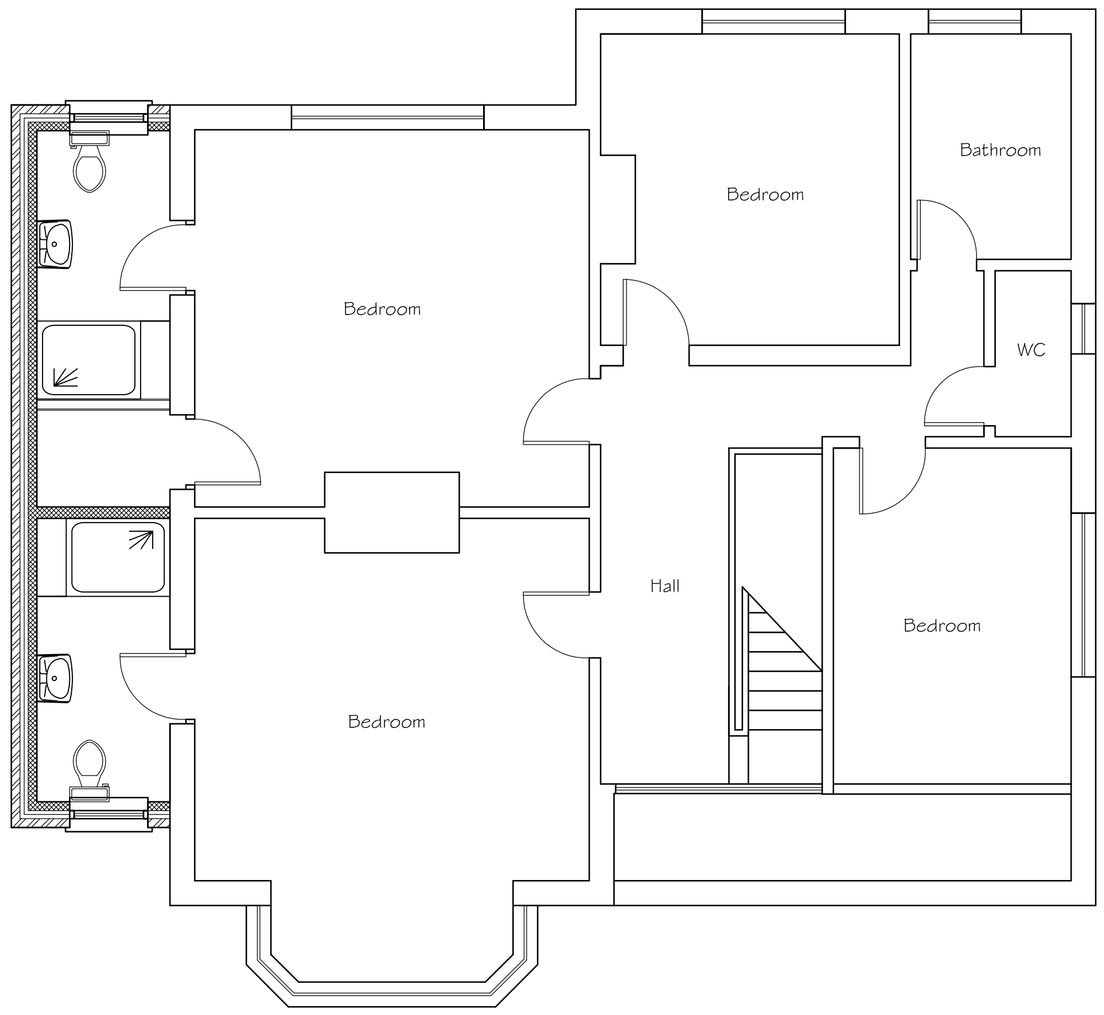

Proposed Ground Floor Plan

Existing First Floor Plan

0 0.5 1 2 3 4 5 6 7 8 9 10

SCALE 1:50

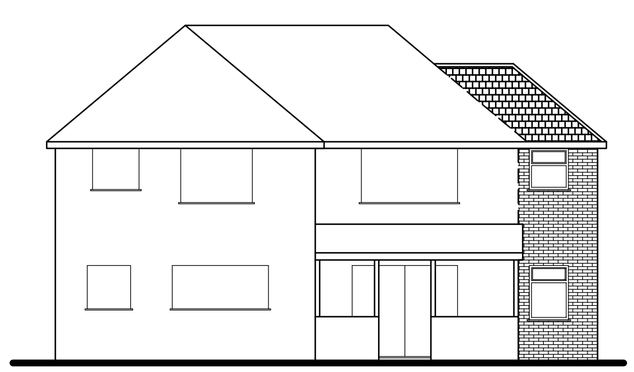

Proposed Rear (North) Elevation

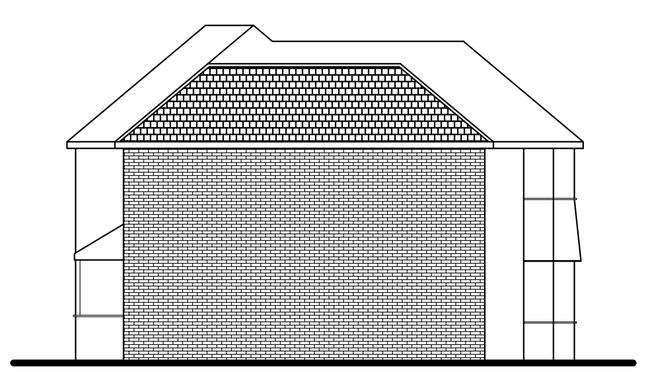

Proposed Side (West) Elevation

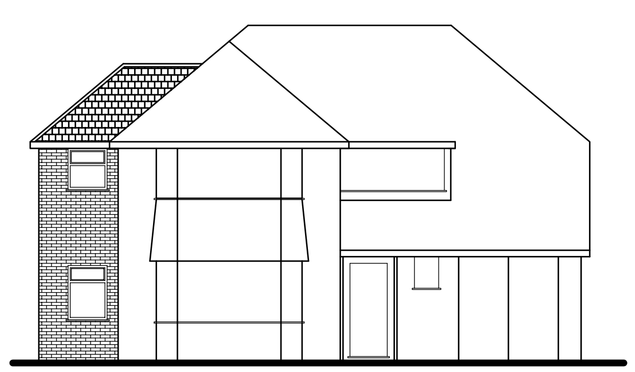

Proposed Front (South) Elevation

0 0.5 1 2 3 4 5 6 7 8 9 10

SCALE 1:100

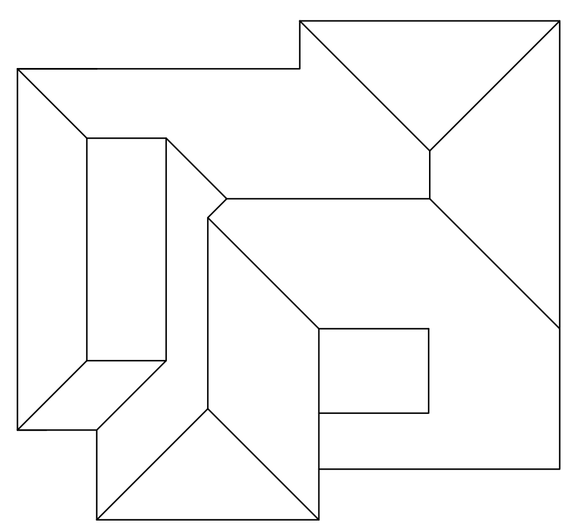

Proposed Roof Plan

Tony Rogers
Building Consultants
Address: 40 Dawn Crescent, Upper Beeding
West Sussex, BN44 3WH
Telephone: 01903 815225 Fax: 01903 815225

Rev.	Date:	Revision Description:

Client: Mr & Mrs J Williams

Address: 29 Croft Avenue
Southwick
West Sussex
BN42 4AA

Project: Proposed two storey side extension

Scale: 1:50 1:100
Paper Size A1

Date: June 2017

Drawing No: 17/1245/01

Drawn By: AWR

Revision: