
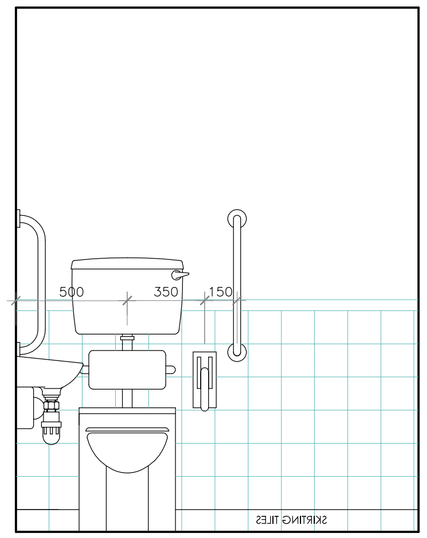


VIEW G
DISABLED WC


NEW PLASTERED WALLS TO RECIEVE 3No COATS VINYL SILK EMULSION

ALL SANITARY FITTINGS TO COMPY WITH CURRENT PART 'M' BUILDING REGS. SANITARYWARE TO BE WHITE WITH CHROME FITTINGS AS SPECIFIED BY M&E CONSULTANT.

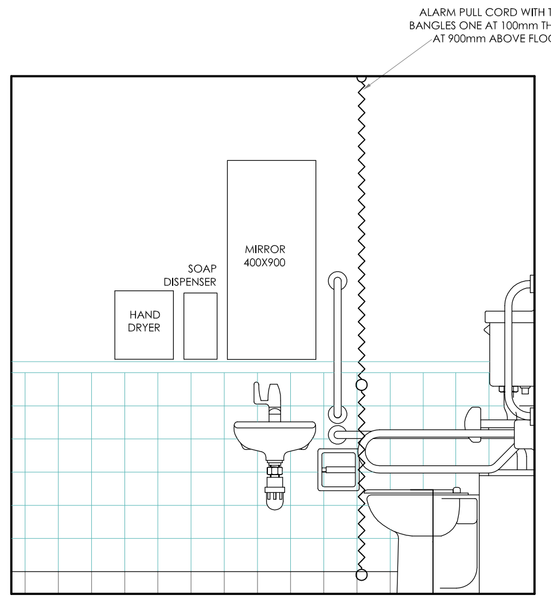

SKIRTING TILE TO MATCH FLOOR TILES.

VIEW H
DISABLED WC

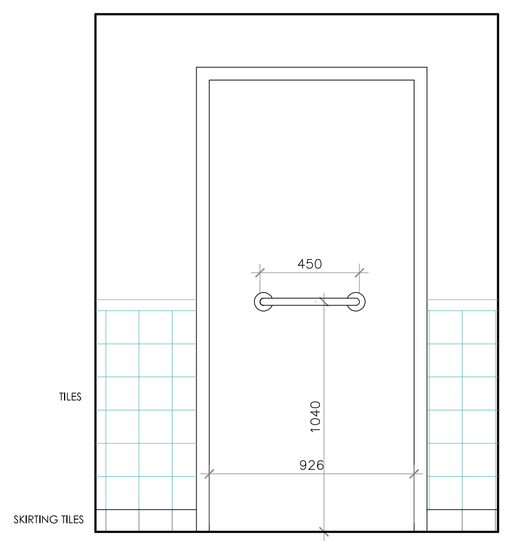


VIEW I
DISABLED WC

NOTE
AN EMERGENCY ASSISTANCE ALARM SYSTEM IS TO BE IN ACCORDANCE WITH PARA 5.4 (PARA 5:10m)
ALARM SYSTEM NEEDS TO HAVE VISUAL & AUDIBLE INDICATORS TO CONFIRM THAT AN EMERGENCY CALL HAS BEEN RECEIVED. A RESET CONTROL IS REACHABLE FROM THE WHEELCHAIR AND THE WC AND A SIGNAL THAT IS DISTINGUISHED VISUALLY & AUDIBLY FROM THE FIRE ALARM.


THE OUTSIDE CALL SIGNAL TO THE TOILET ACCOMMODATION IS TO BE LOCATED SO THAT IT CAN BE EASILY SEEN AND HEARD BY THOSE ABLE TO GIVE ASSISTANCE

DECORATING
All decorating to walls, floors and ceilings to spaces accessible by public and staff members need to have a visual contrast of 30 LRV points difference, including surface finish & grab rails within toilet accommodation

VENTILATION
Toilets without a ventilation opening of at least 1/20 of the floor area of the room to be fitted with an extractor fan capable of extracting at a rate of at least 3 air changes per hour and have an over run period of 15 minutes.

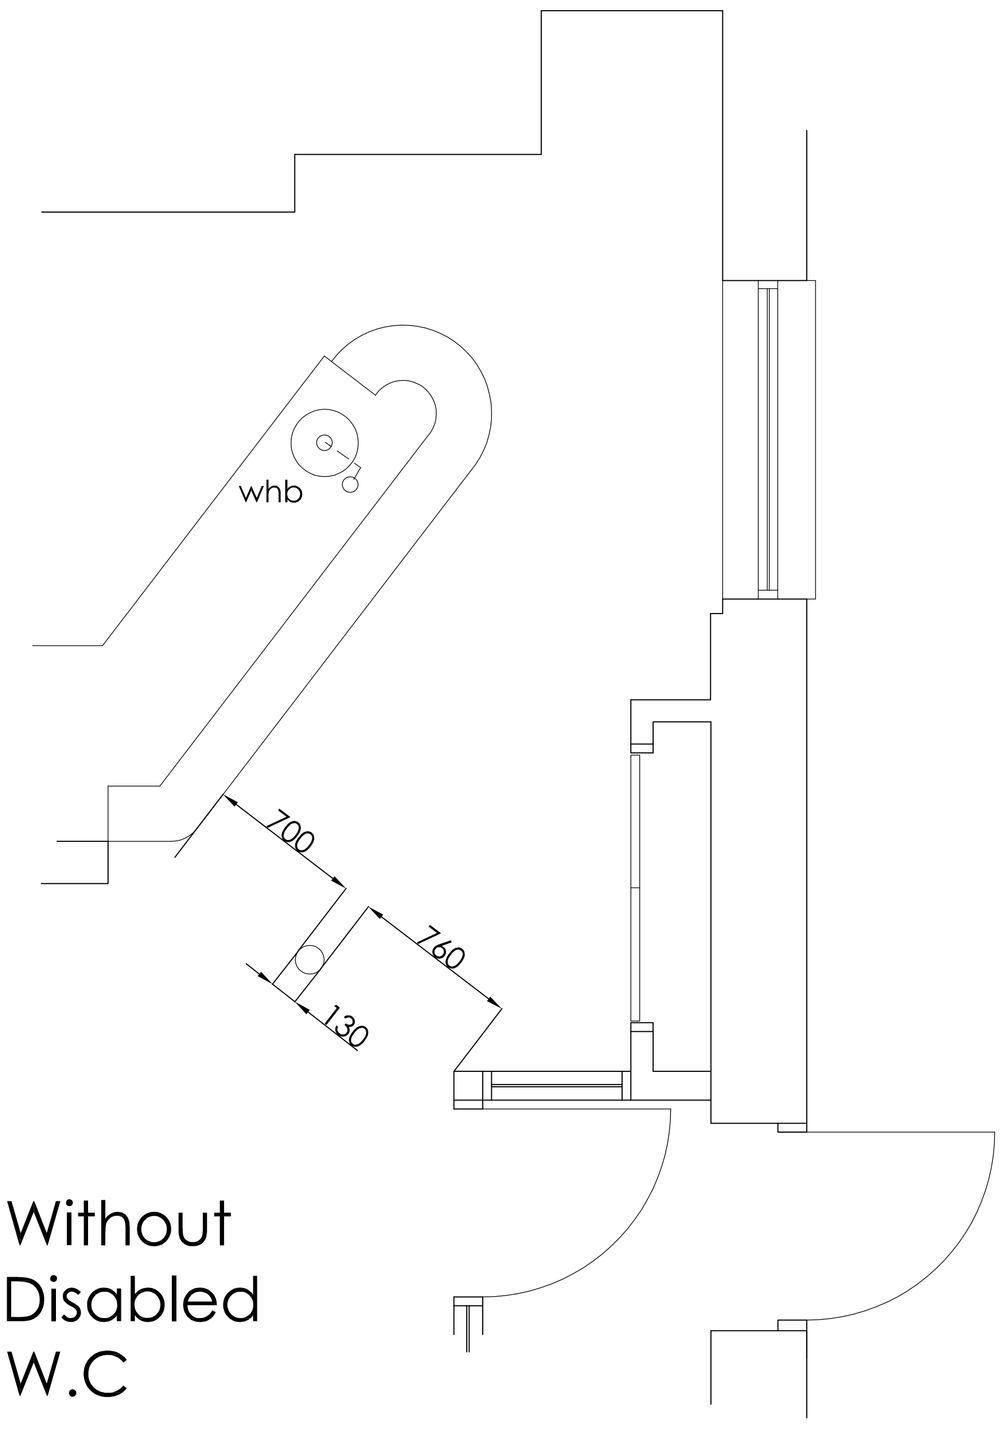

Without Disabled W.C

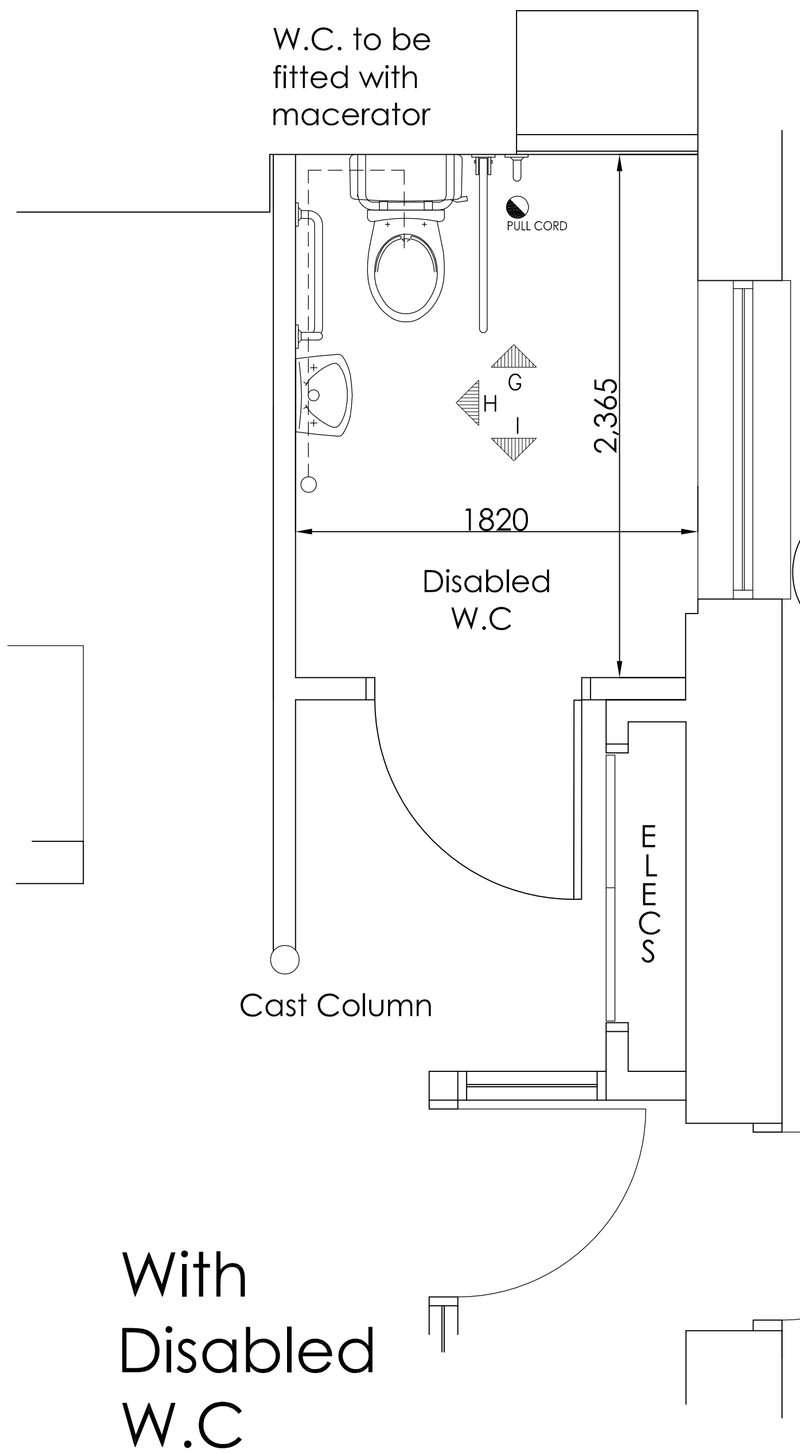

W.C. to be fitted with macerator

Add opaque film to inside face of window

Ventilation to new W.C. to be provided by opening existing fanlights to windows. No mechanical ventilation to be installed.

With Disabled W.C

Front Entrance
Level Access

0 1 2 3
METRES SCALE 1:20

No.	Rev.	Initial.	Date.
B	Fan in window omitted	TAM	6.5.11
A	W.C. REVISED. ELEVATIONS AND NOTES ADDED	TAM	7.1.11

Project: PIZZA EXPRESS
Stanford Cottage,
Stanford Sq,
Warwick Street,
Worthing,
West Sussex. BN11 3DJ

Description:
EXISTING AND PROPOSED PLANS SHOWING DISABLED W.C. LAYOUT

Dimensions indicated must be checked on site before manufacture by contractor, any discrepancy should be reported immediately.

DRN. TMAD
DRG. No. 371/10/01
SCALE 1:20@A1&1:50@A3
REV. A B
DATE OCT. 2010

THOMAS MOSS
Architectural Design & Surveying Services

Summit House, Horsecroft Road,
The Pinnacles, Harlow, Essex. CM19 5BN
Tel/Fax: 01279 436168.