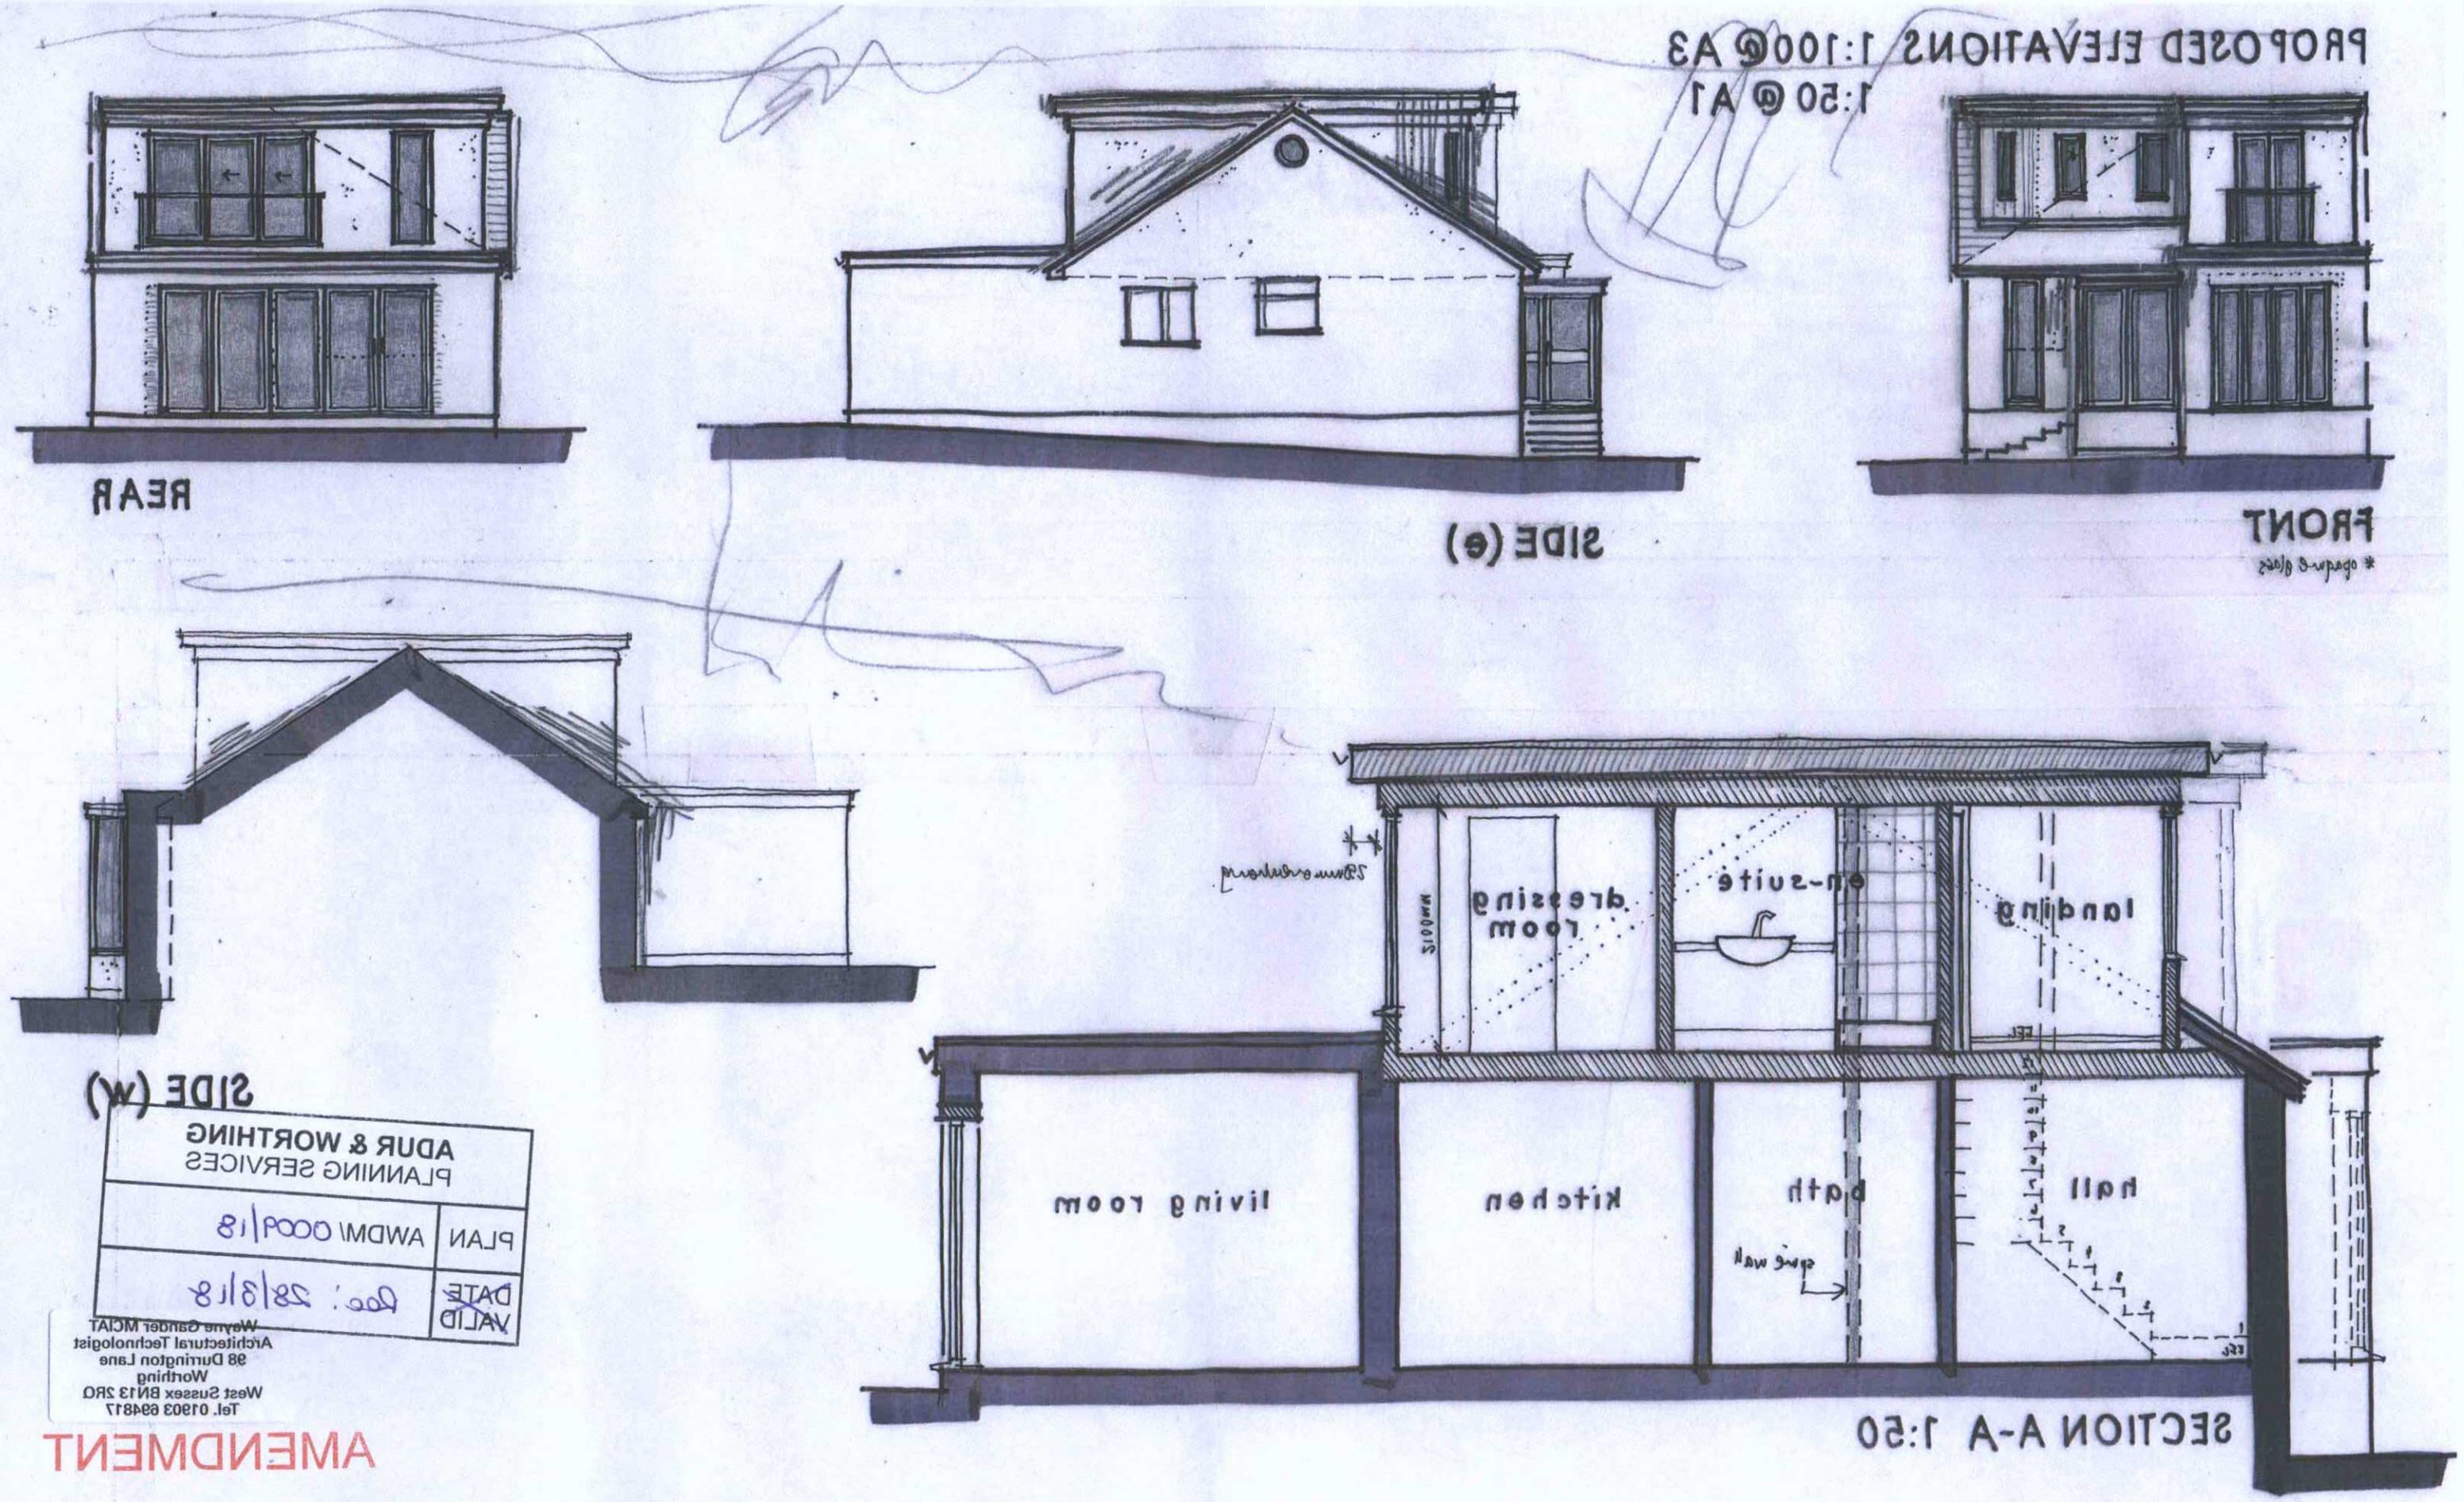

ADUR & WORTHING
PLANNING SERVICES

PLAN	AWDM/ 0009/18
DATE VALID	Rec: 28/3/18

Wayne Gander MCIAT
Architectural Technologist
98 Durrington Lane
Worthing
West Sussex BN13 2RQ
Tel. 01903 694817

C - front dormer reduced in size, balcony omitted at front. 27/3/18
B - further updates to design 21/12/17
Revisions A - design updated 12/12/17

37 HOWARD ROAD, SOMPTING
Proposals 03 C
Nov 2017