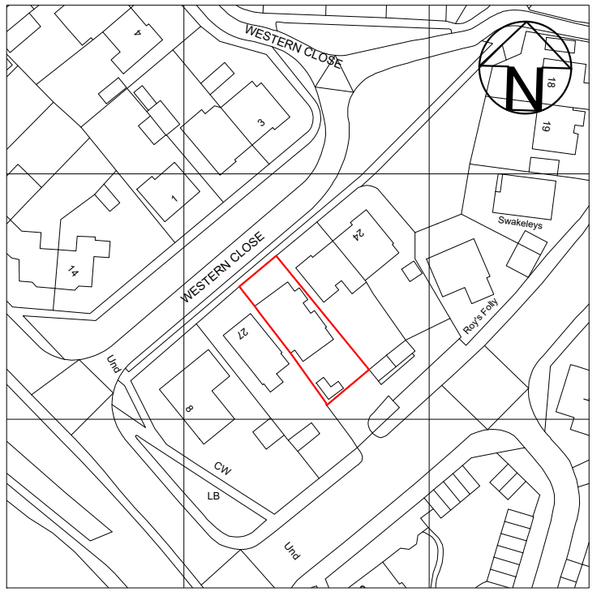

Location Plan (Existing)

Scale 1:1250 @A3

1:1250

0 25 50 75 100

Scale in Meters

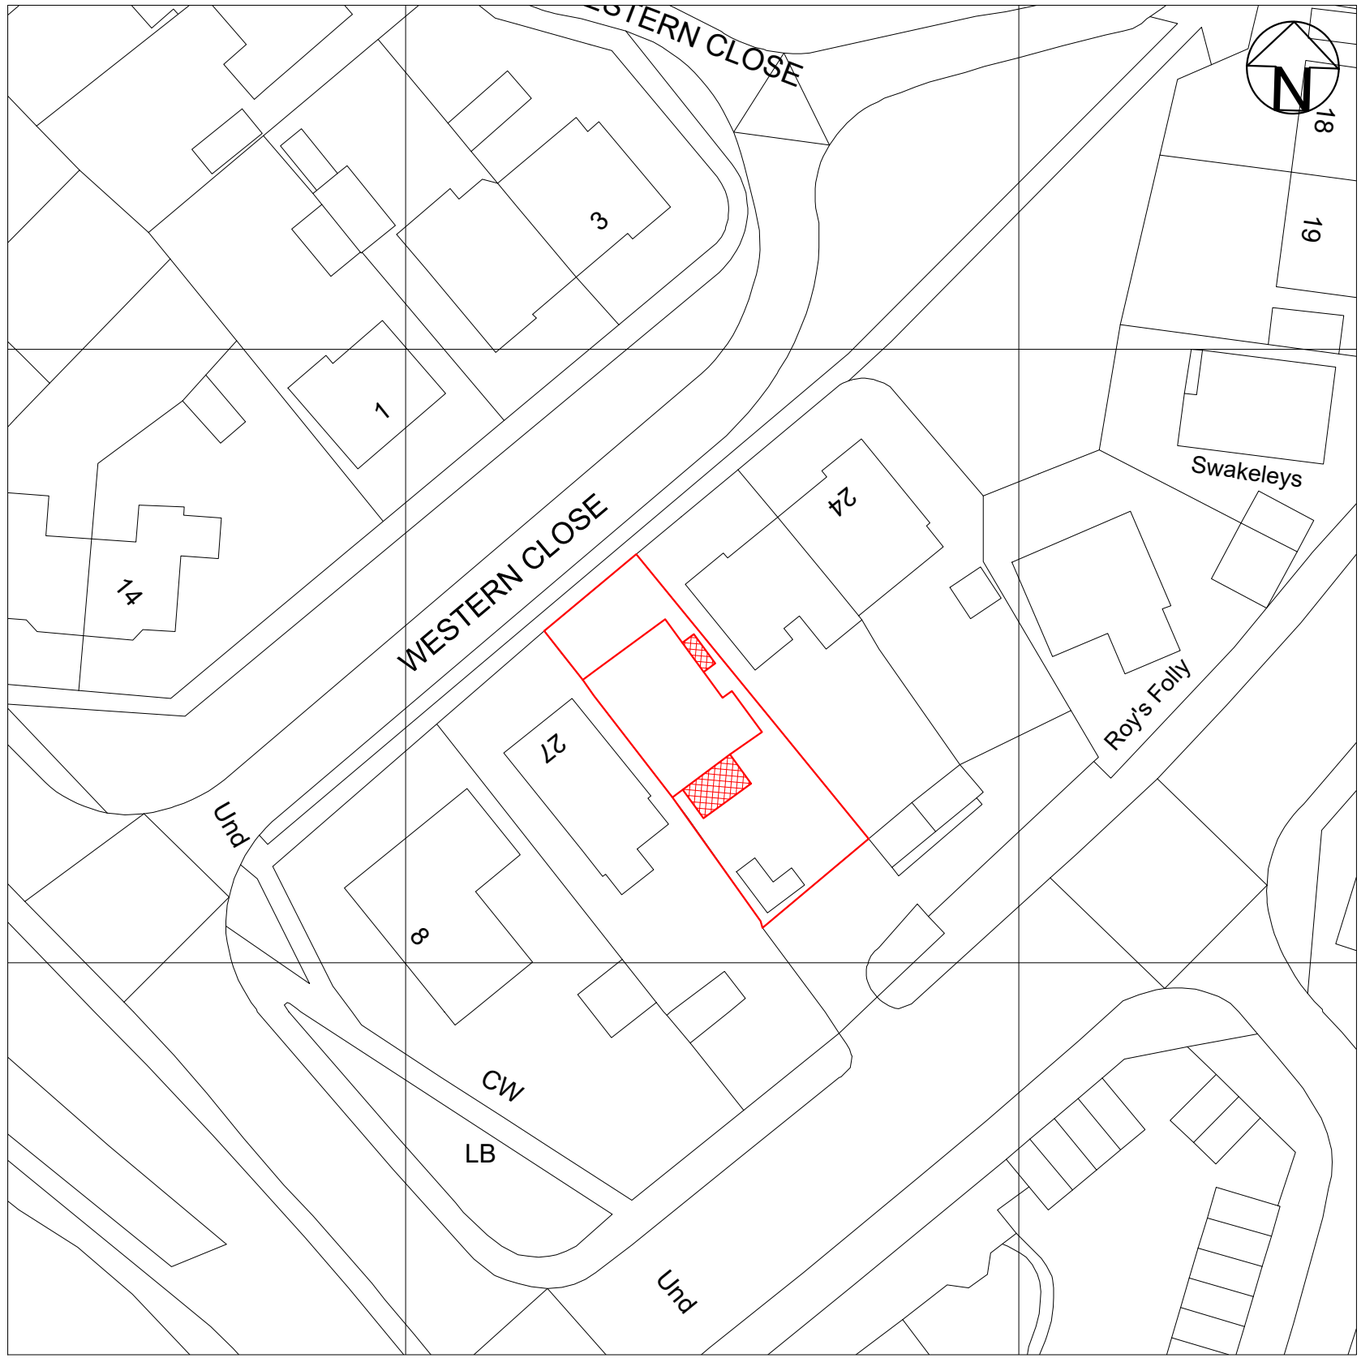

Site Plan (Proposed)

Scale 1:500 @A3

1:500

0 10 20 30 40

Scale in Meters

Arki-Tec Plans
Online Architectural Services

Client: Charlie Fox

Project: 26 Westren Close, Lancing (extensions)

Drawing Title: LDC Site & Location Plans

Drawn By: RDS

Date: 01.03.2021

Drawing Scale: Varies @ A1/A3

Drawing No: 2020/0006-03

Rev: A

This drawing remains the property of and is issued on condition that it is not disclosed or copied in part or whole to any other unauthorised person without the prior consent of Arki-Tec Plans.