Cross Sectional Area = 39m²
Width of New Development = 20m

Volume of Soil Removed = 39x20= 780m³

Legend
------ Existing Ground Profile
------ Realistic Excavation Profile

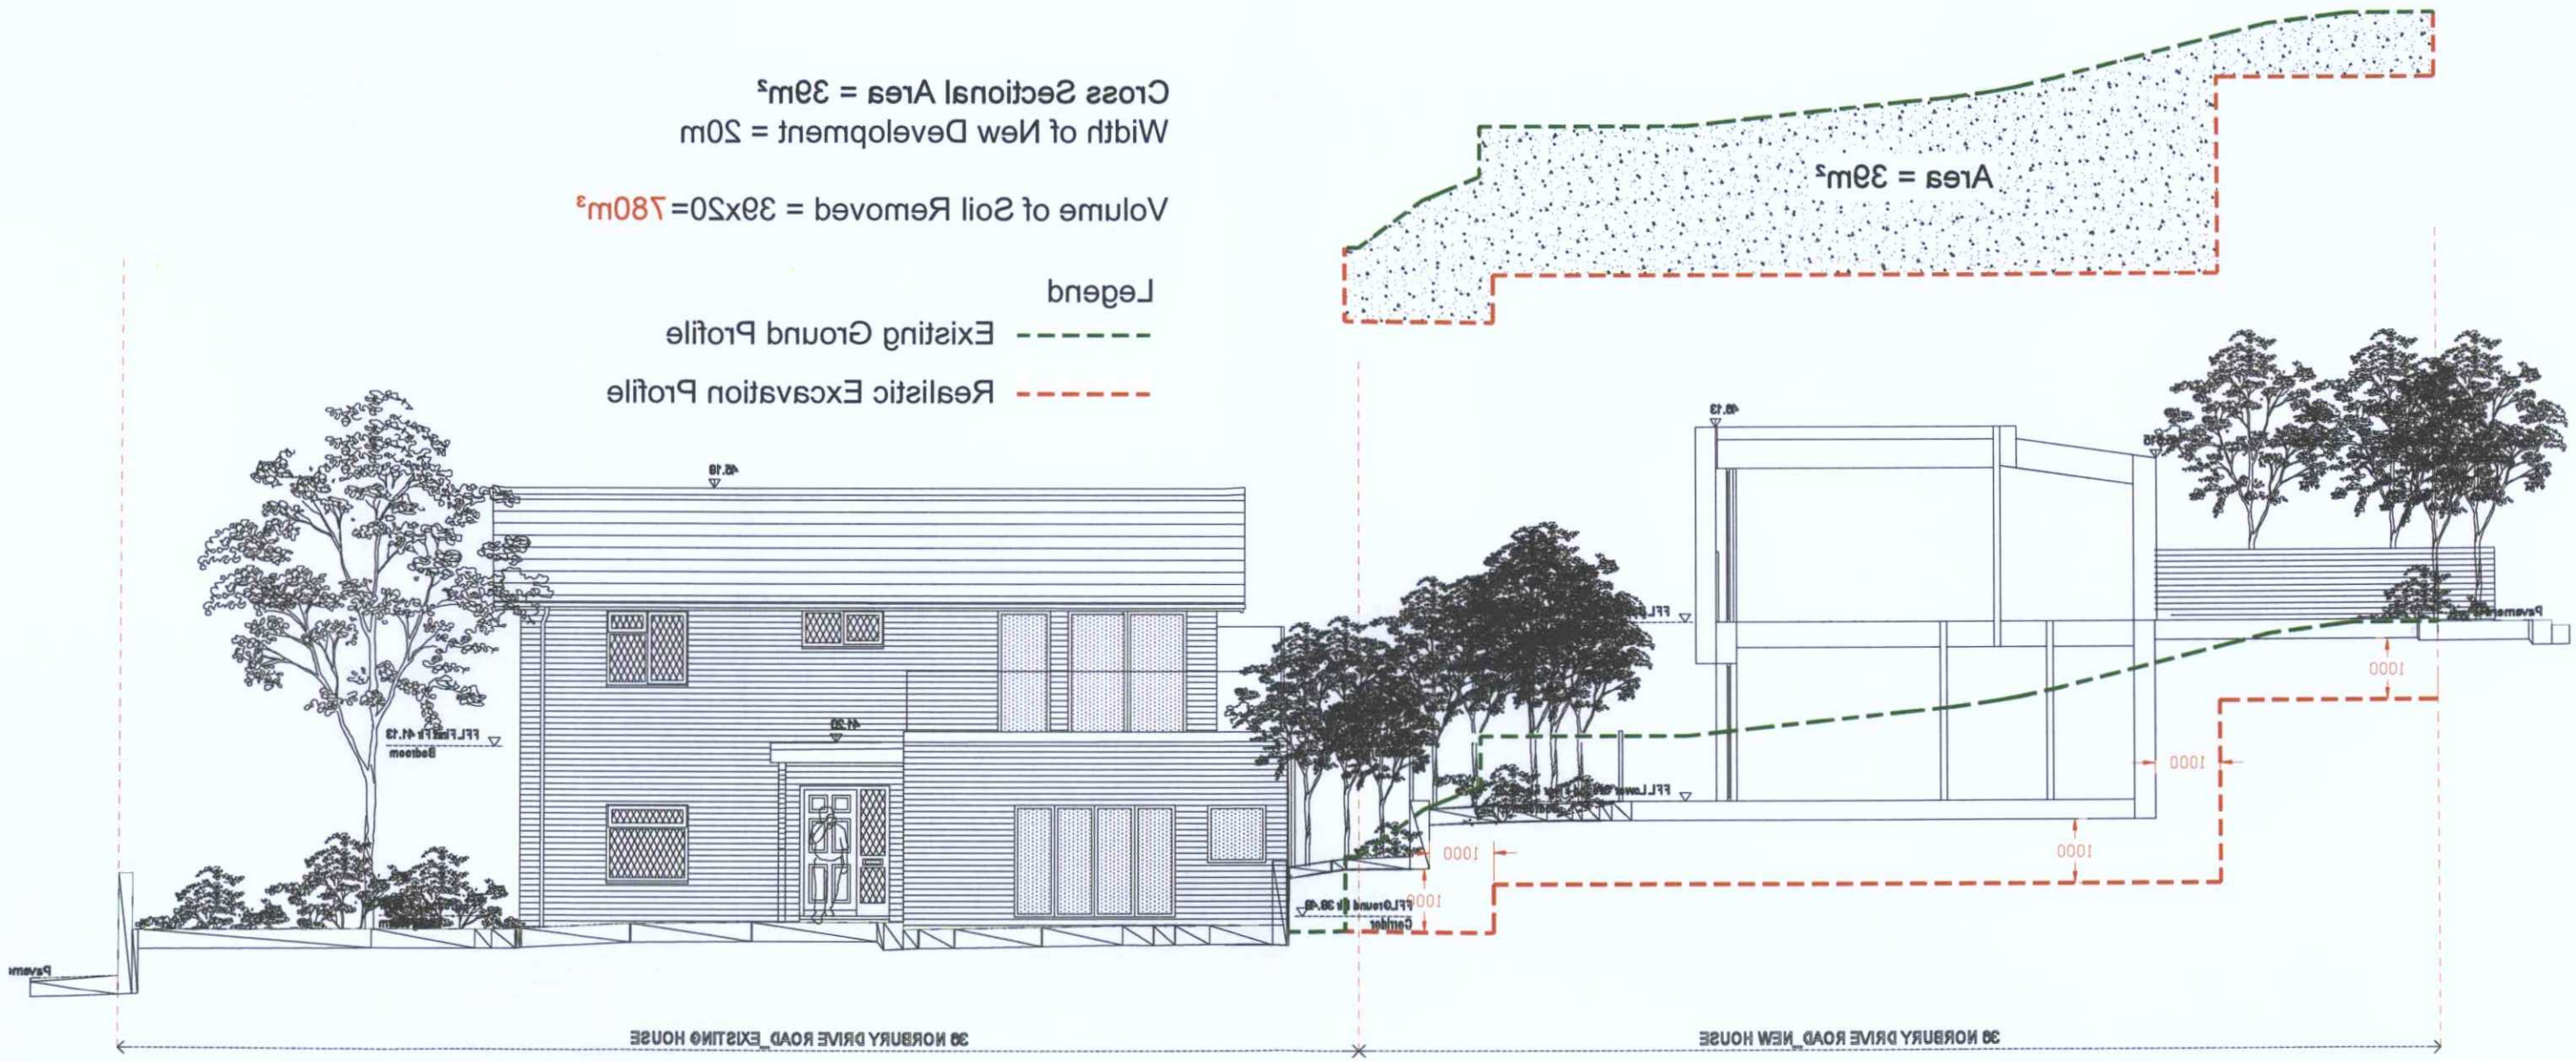

Objection-Proposed Excavated Soil Volume
Scale 1:100 @ A3

