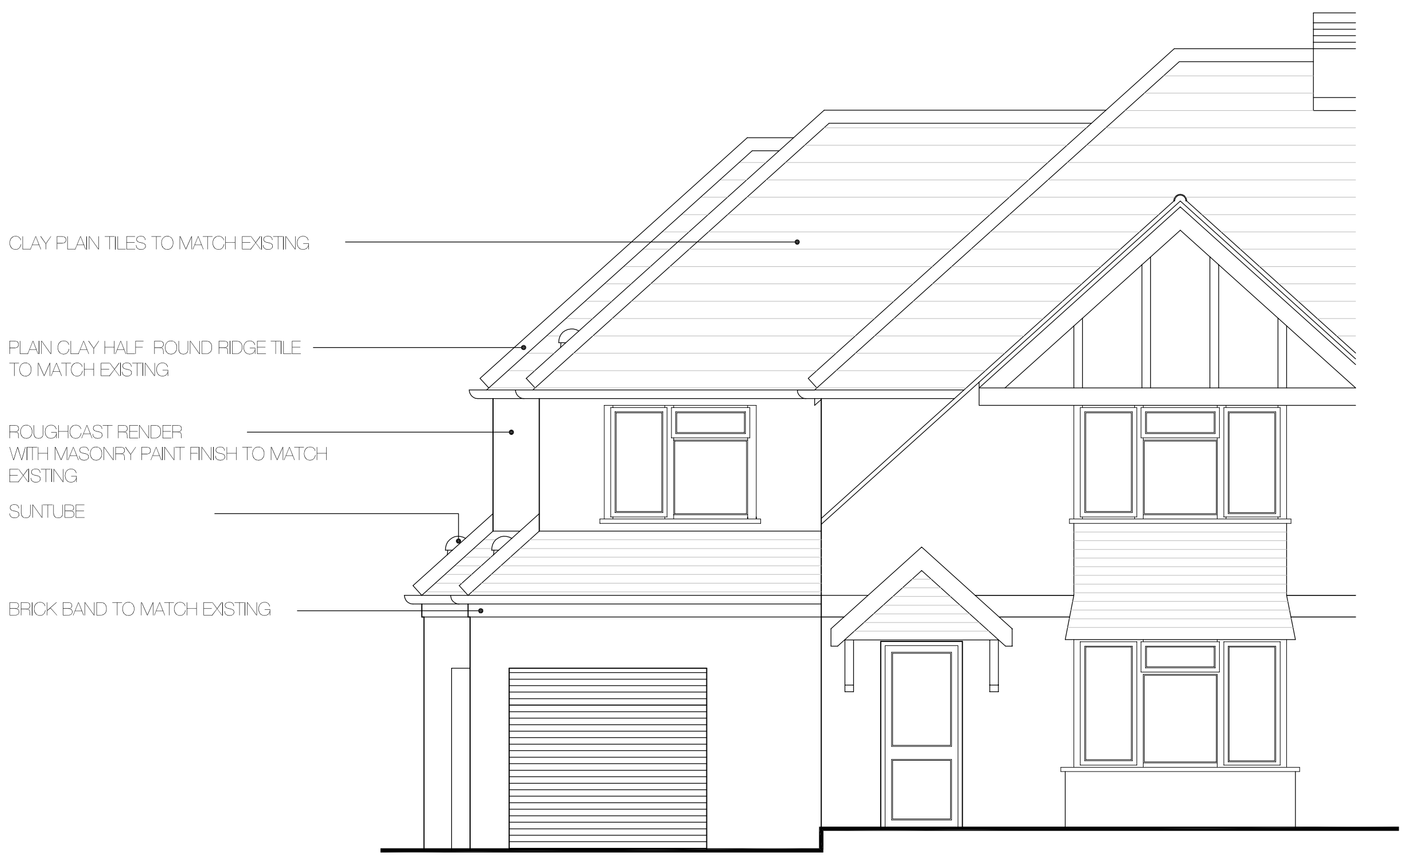

FRONT ELEVATION AS PROPOSED
1:50@A1
1:100@A3



REAR ELEVATION AS PROPOSED
1:50@A1
1:100@A3

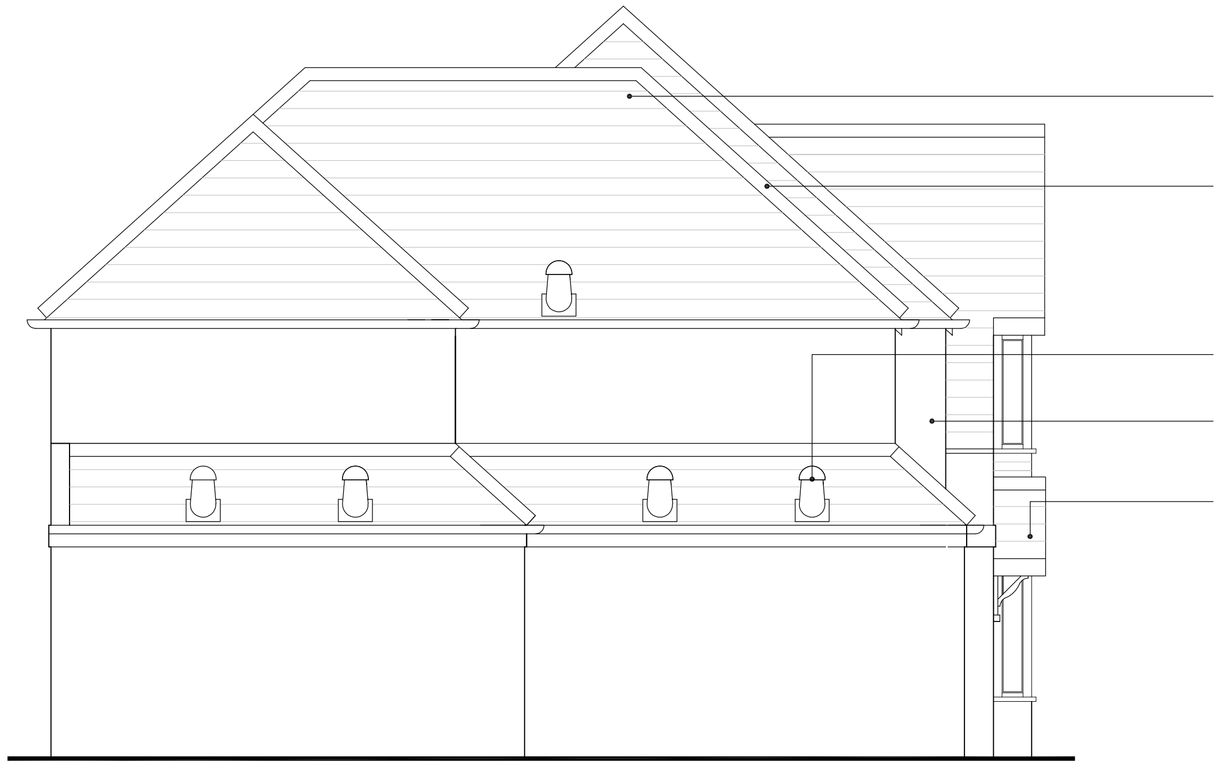

END ELEVATION AS PROPOSED
1:50@A1
1:100@A3

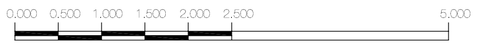

Scalle Bar

Revision:	Date:	Description:
P5	20.09.10	Titles Amended
P4	13.09.10	Planning Submission
P3	09.09.10	Roof Plan Amended
P2	04.09.10	Roof Plan Amended
P1	03.09.10	Planning Issue

PLANNING

seagreendesign
31 Naversham Road Worthing West Sussex BN11 2NE
T: 07891524252 E : nethelwood@gmail.com

Project Title:
39 The Crescent
Southwick
West Sussex
BN42 4LB
For : Mr L Thorpe

Drawing Title:
Elevations as Proposed

Scale:	Date:	Drawn:	Checked:
As Shown	03 09 10	CG	LT

2010 01 04

Revision