Conversion of Integral Garage to provide Exercise Room, Office and Secure Storage
132A, Brighton Road, Lancing

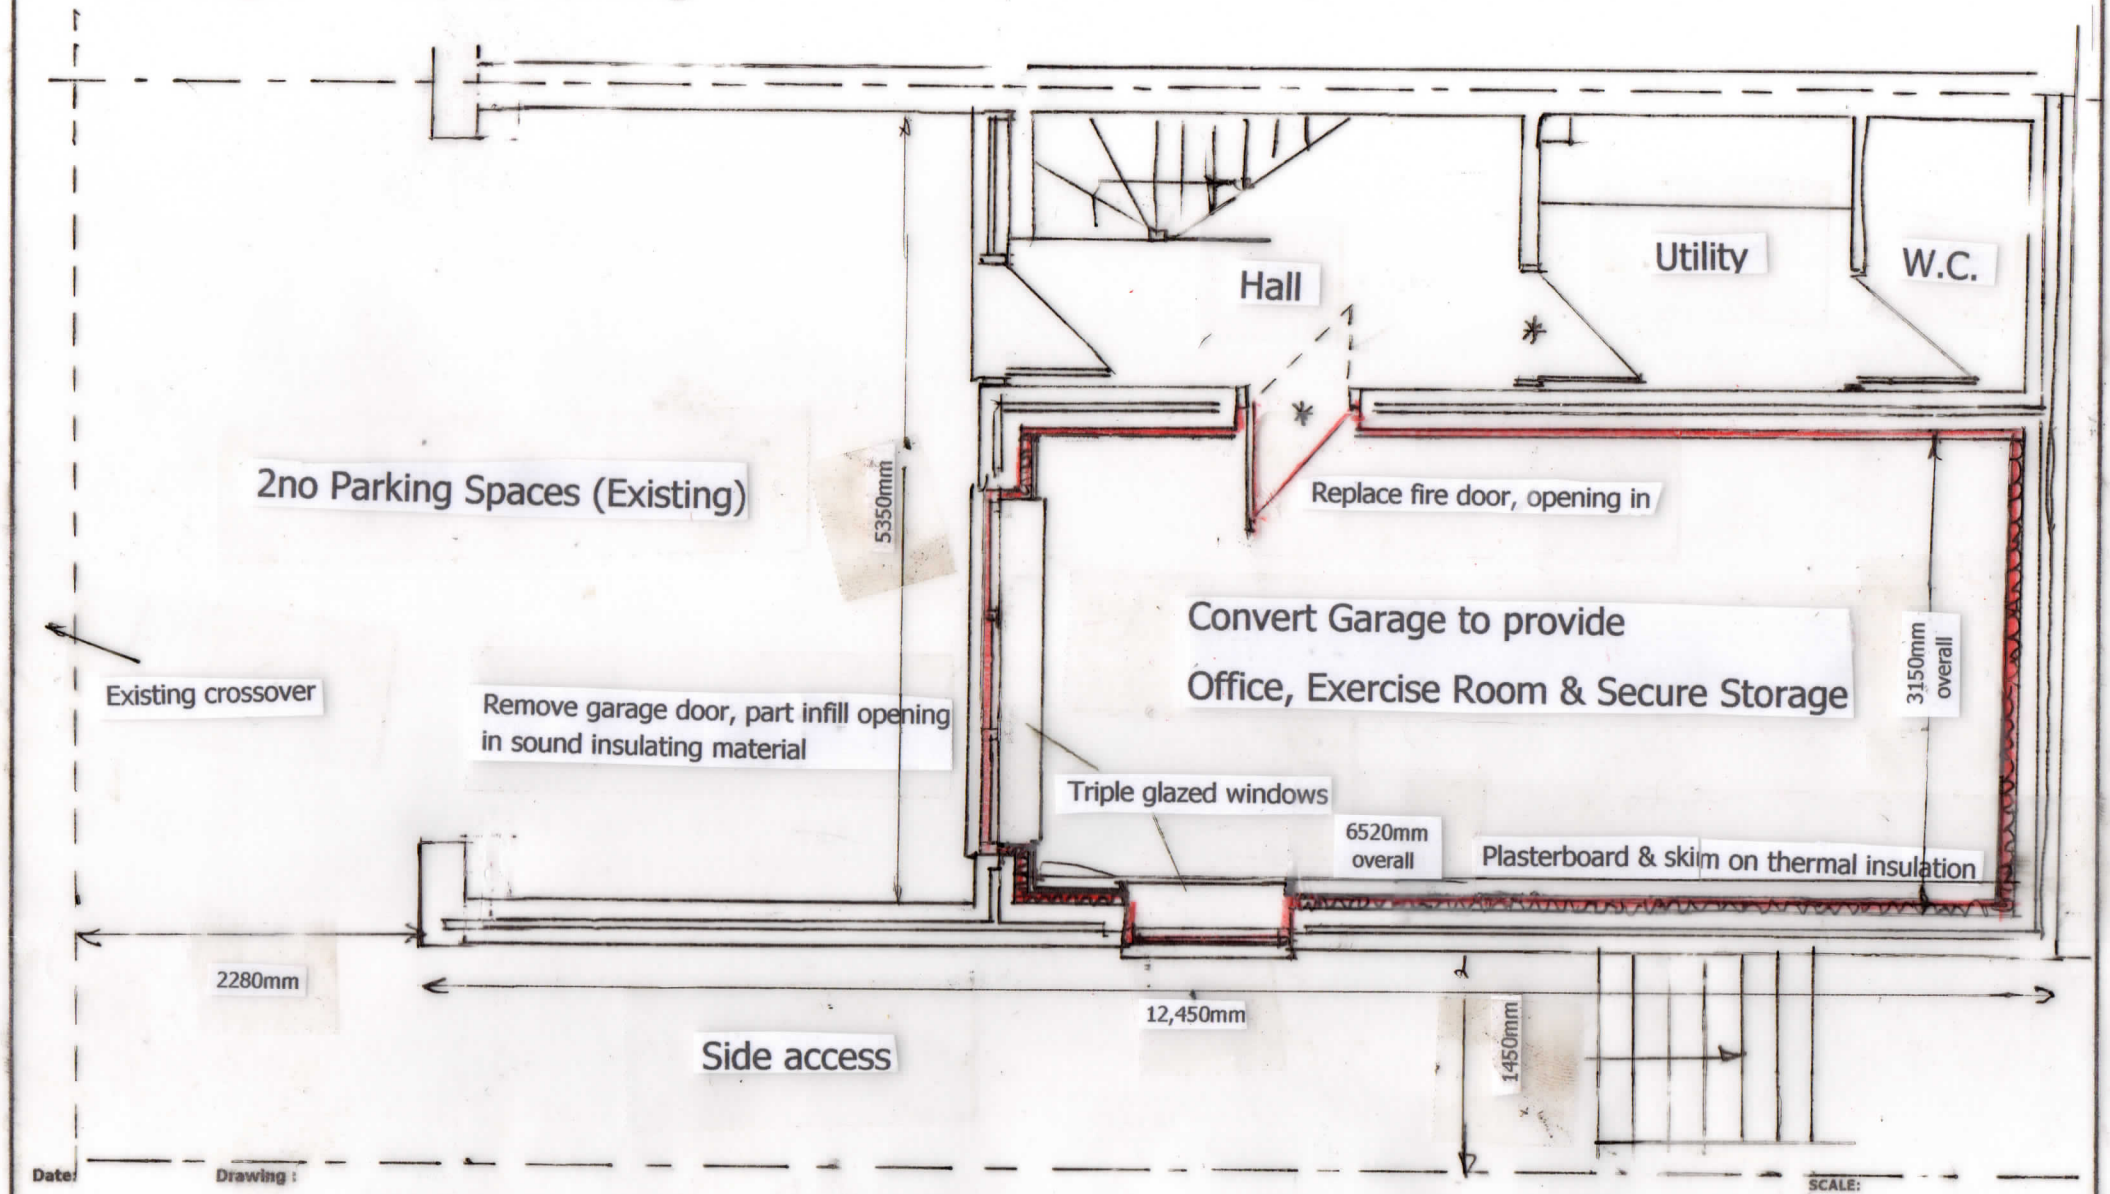

June 2018

Proposed Lower Ground Floor Plan

1 : 50