ADUR & WORTHING
PLANNING SERVICES
PLAN | AWDM/0223/14
DATE VALID | 28 FEB 2014

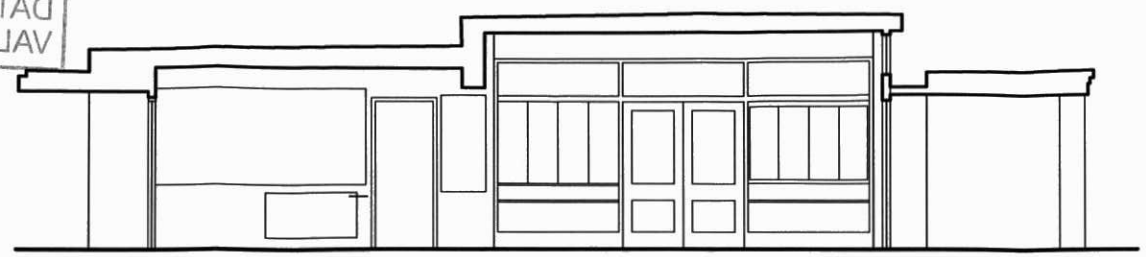

SECTION A-A

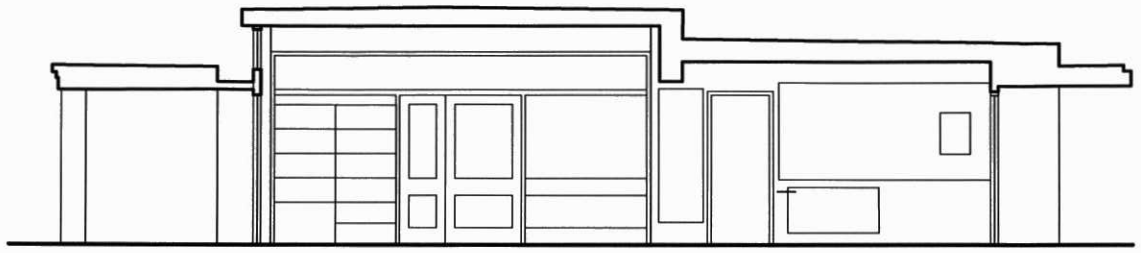

SECTION B-B

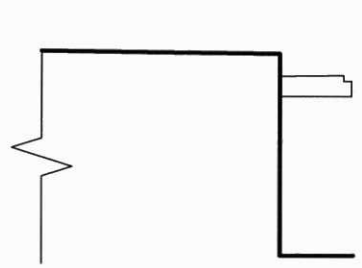

SIDE ELEVATION



FRONT ELEVATION

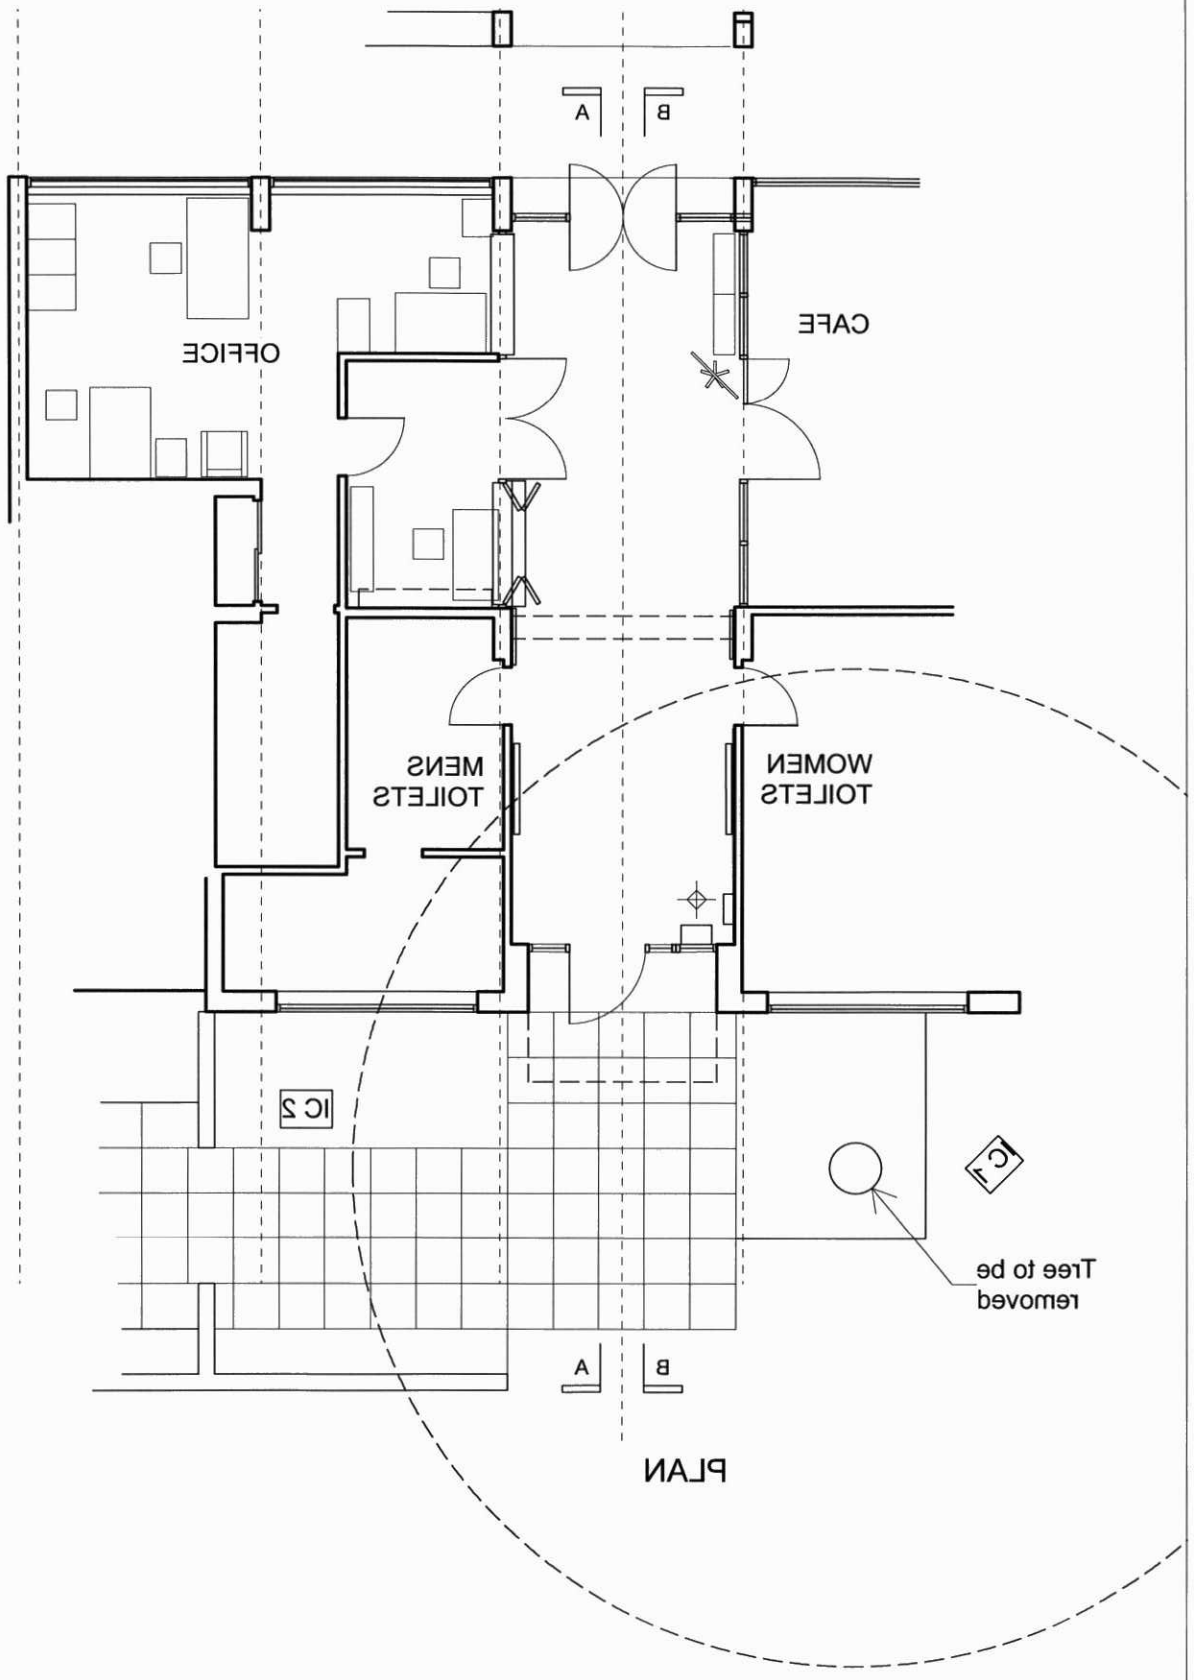

PLAN

N

B Planning	Jan 2014
A For AGM	19 June 2013
Revision Notes	Date

eskay architects
62 Parkside
Shoreham-by-Sea
BN43 6HA
tel: 01273 464 591

project
Southwick Community Centre
Foyer Refurbishment

drawing
Existing Plans, Elevations and Sections

ref	dwg no.	rev
CI	01	B

scale	size	date
1:100	A3	April 2013

status
Planning