ADUR & WORTHING
PLANNING SERVICES

PLAN	AWDM/ 0226/14
DATE VALID	20 FEB 2014

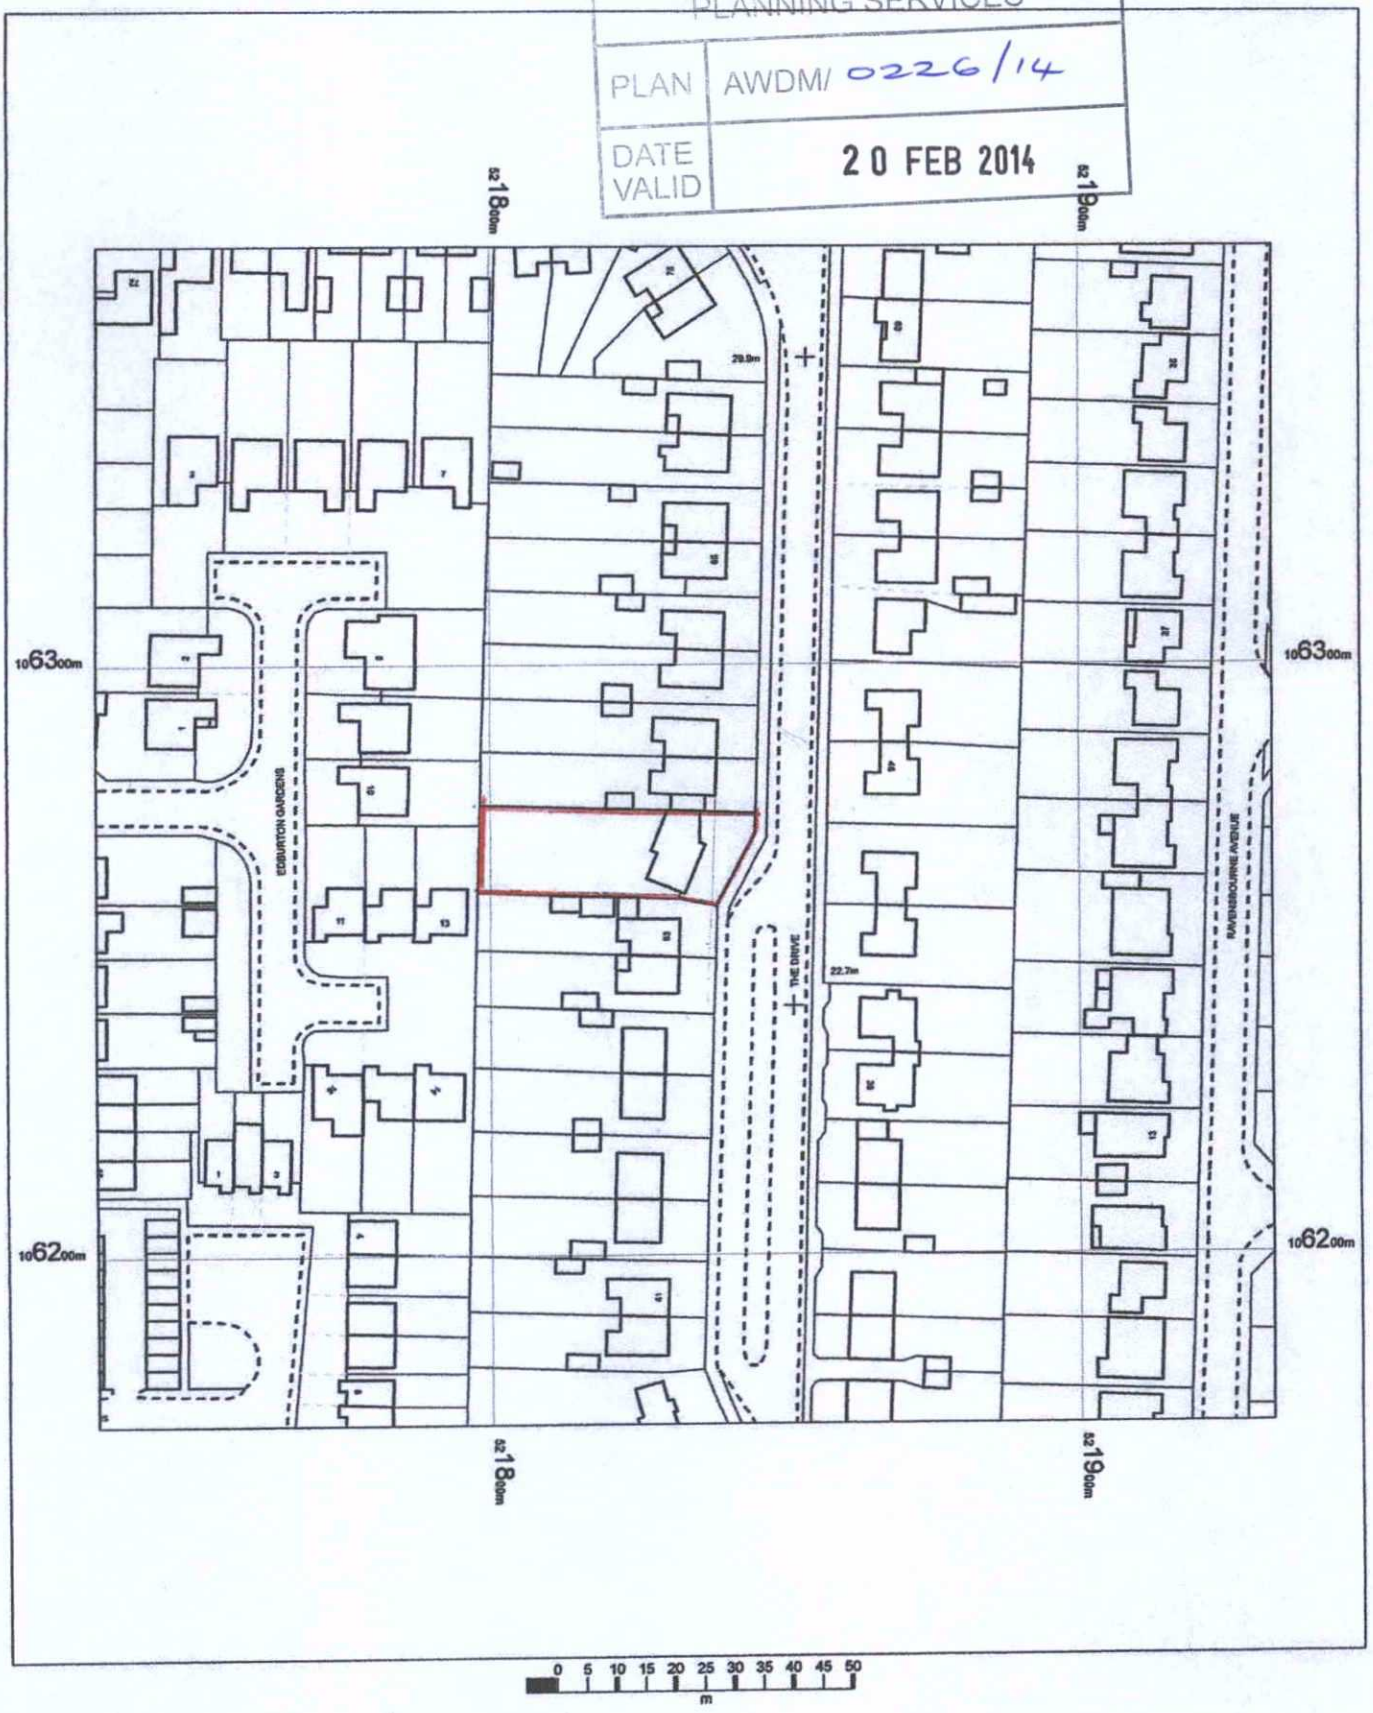

55 The Drive, BN43 5GD

OS MasterMap 1250/2500/10000 scale
14 February 2014, ID: CM-00297440
www.centremapslive.co.uk

1:1250 scale print at A4, Centre: 521833 E, 106271 N

©Crown Copyright Ordnance Survey. Licence no.

N

Mapping sourced from Ordnance Survey CENTREMAPSlive