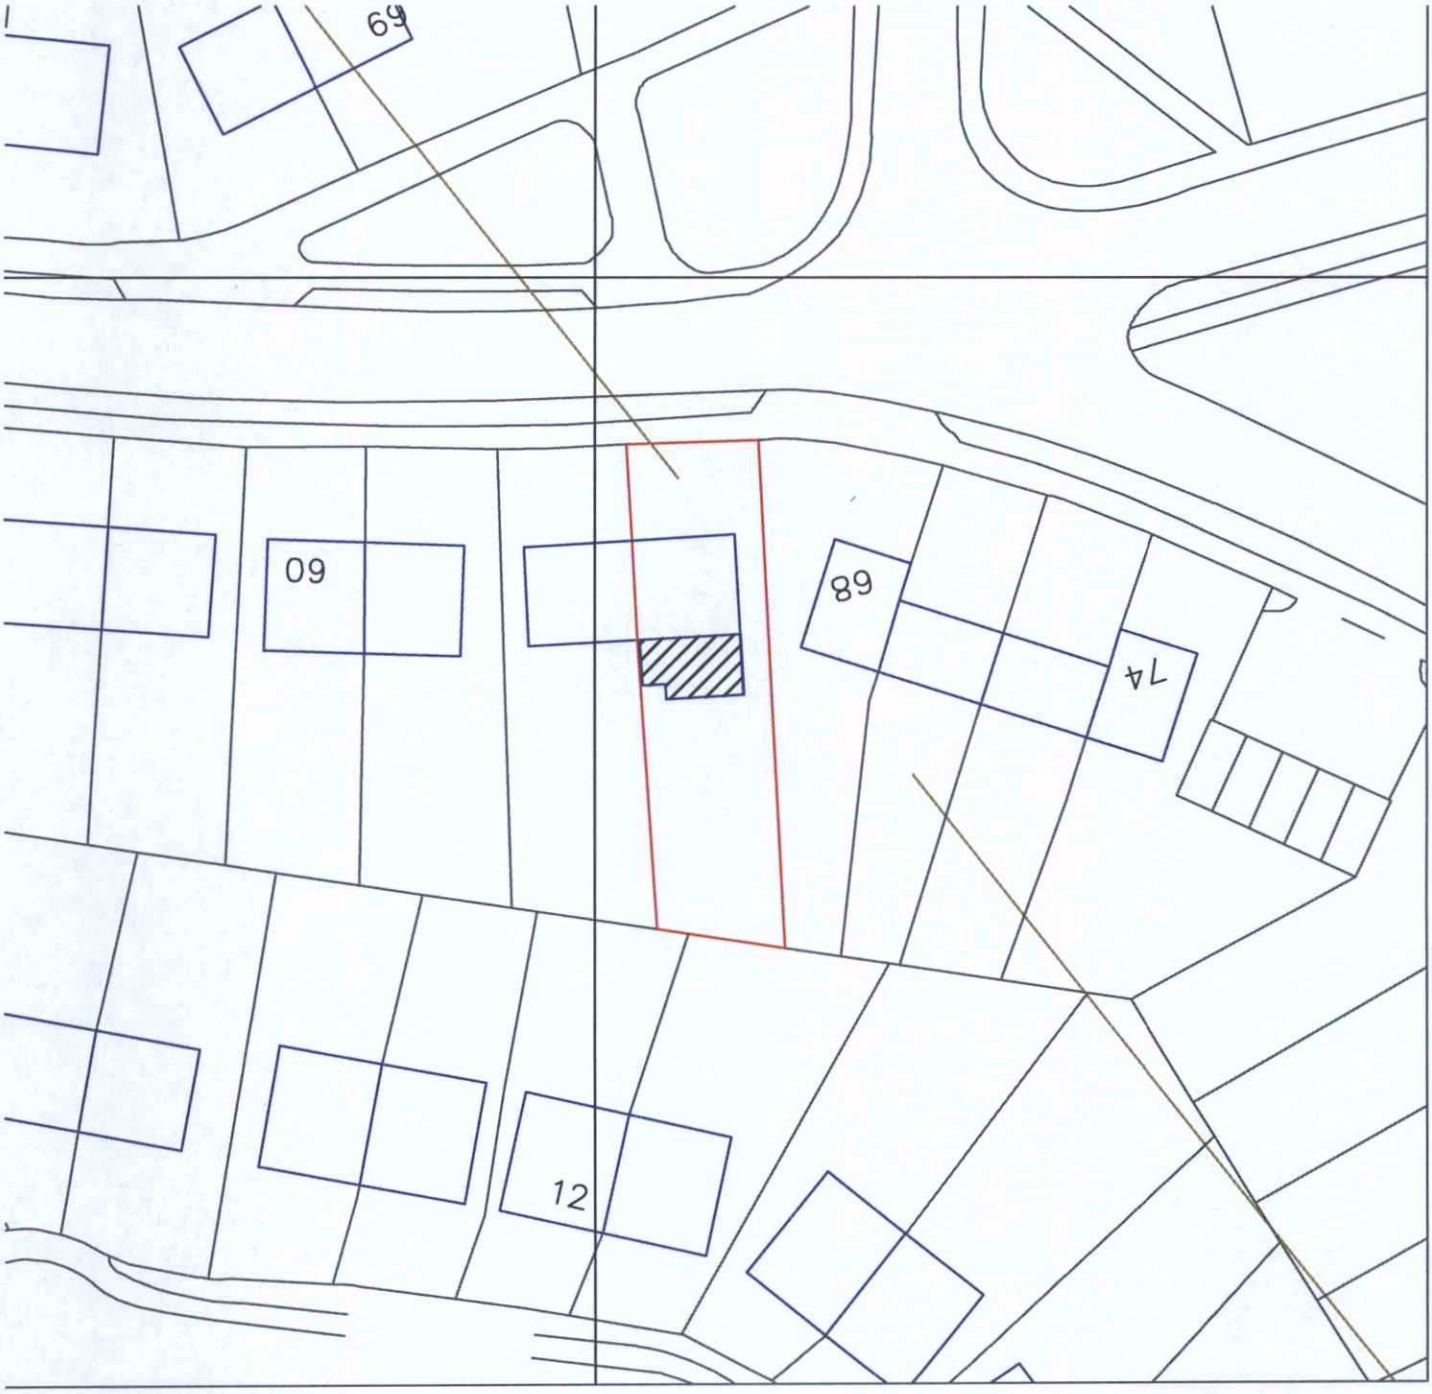

0 20 40 60 80

Metres

N

66 Highdown
Southwick
Block Plan 1:500
A4 Paper

ADUR & WORTHING PLANNING SERVICES	
PLAN	AWDM/ 0238/14
DATE VALID	24 FEB 2014