ADUR & WORTHING PLANNING SERVICES	
PLAN	AWDM/ 1822/18
DATE VALID	28 JAN 2019

AMENDMENT

0 1 2 3 4 5


scale bar: 1:50.

revision D.

27-01-2019 1) Roof pitch reduced to 37.5 degrees.
2) Flat roof dormers provided.

PROPOSED SECTION.
REMOVAL OF ROOF AND NEW FIRST FLOOR EXTENSION. 80 GREENTREES CRESCENT, SOMPTING, LANCING, WEST SUSSEX. BN15 9SR.
DRAWING No: 201118/07 **Scale: 1:50.**

THESE DRAWINGS FOR TOWN AND COUNTRY PLANNING AND BUILDING REGULATION PURPOSES ONLY. NO PART OF PROPOSED BUILDINGS OR FOUNDATIONS TO ENCROACH ON ANY ADJOINING PROPERTY. THIS DRAWING AND SPECIFICATION ARE COPYRIGHT AND MUST NOT BE COPIED REDRAWN OR REPRODUCED IN ANY WAY OR FORM WITHOUT THE PRIOR WRITTEN CONSENT OF THE SURVEYOR. ALL DIMENSIONS TO BE CHECKED AND VERIFIED ON SITE PRIOR TO CONSTRUCTION AND ANY ERRORS OR DISCREPANCIES REPORTED TO THE SURVEYOR.

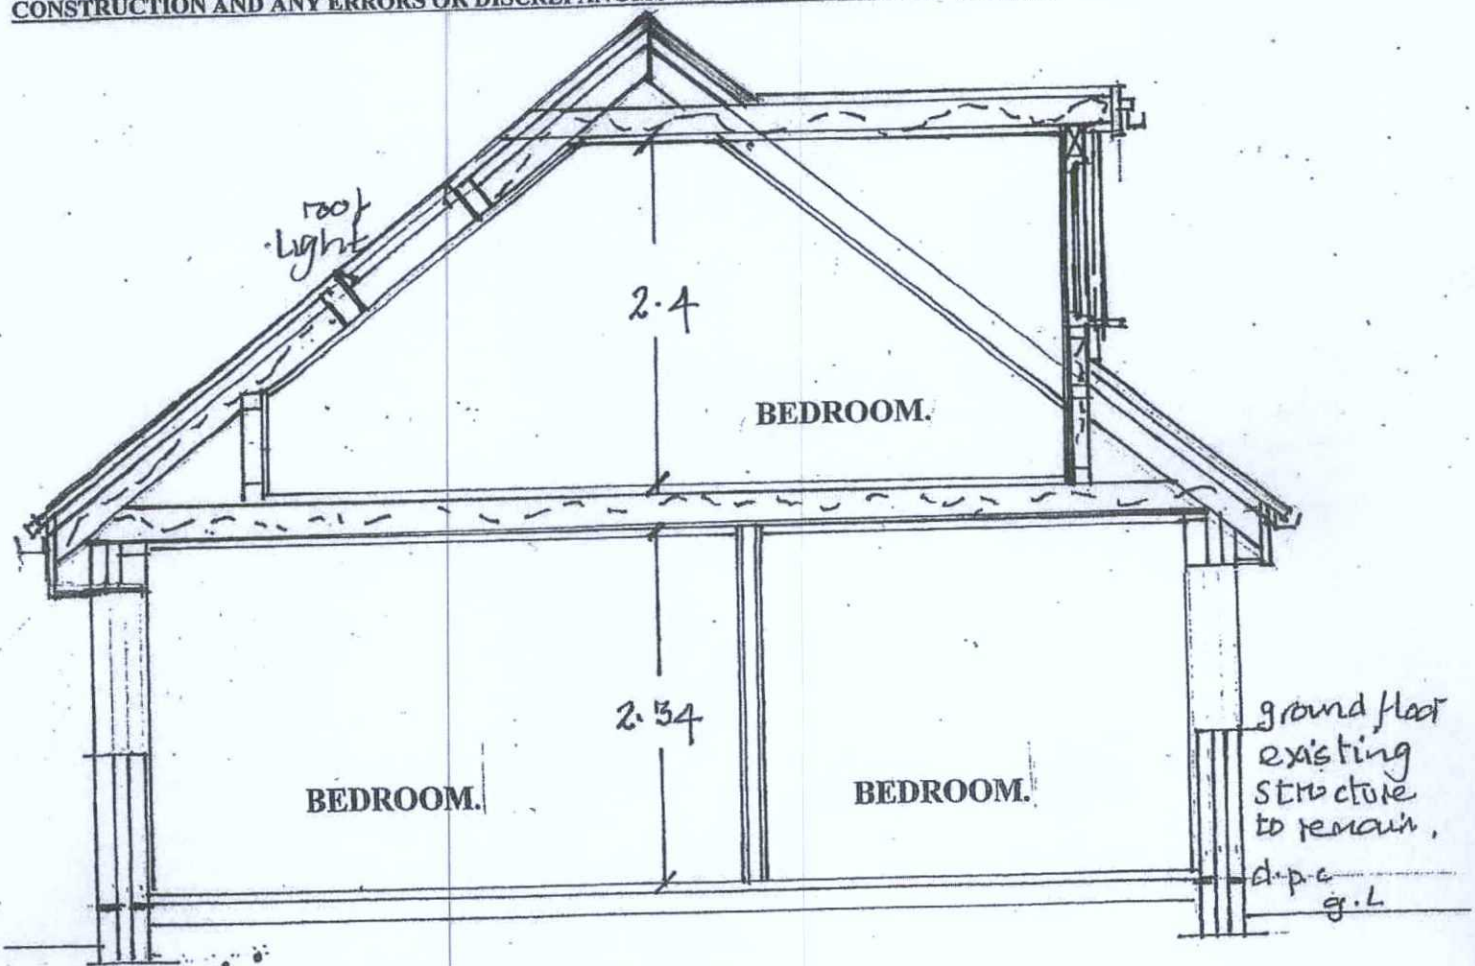

section X-X.