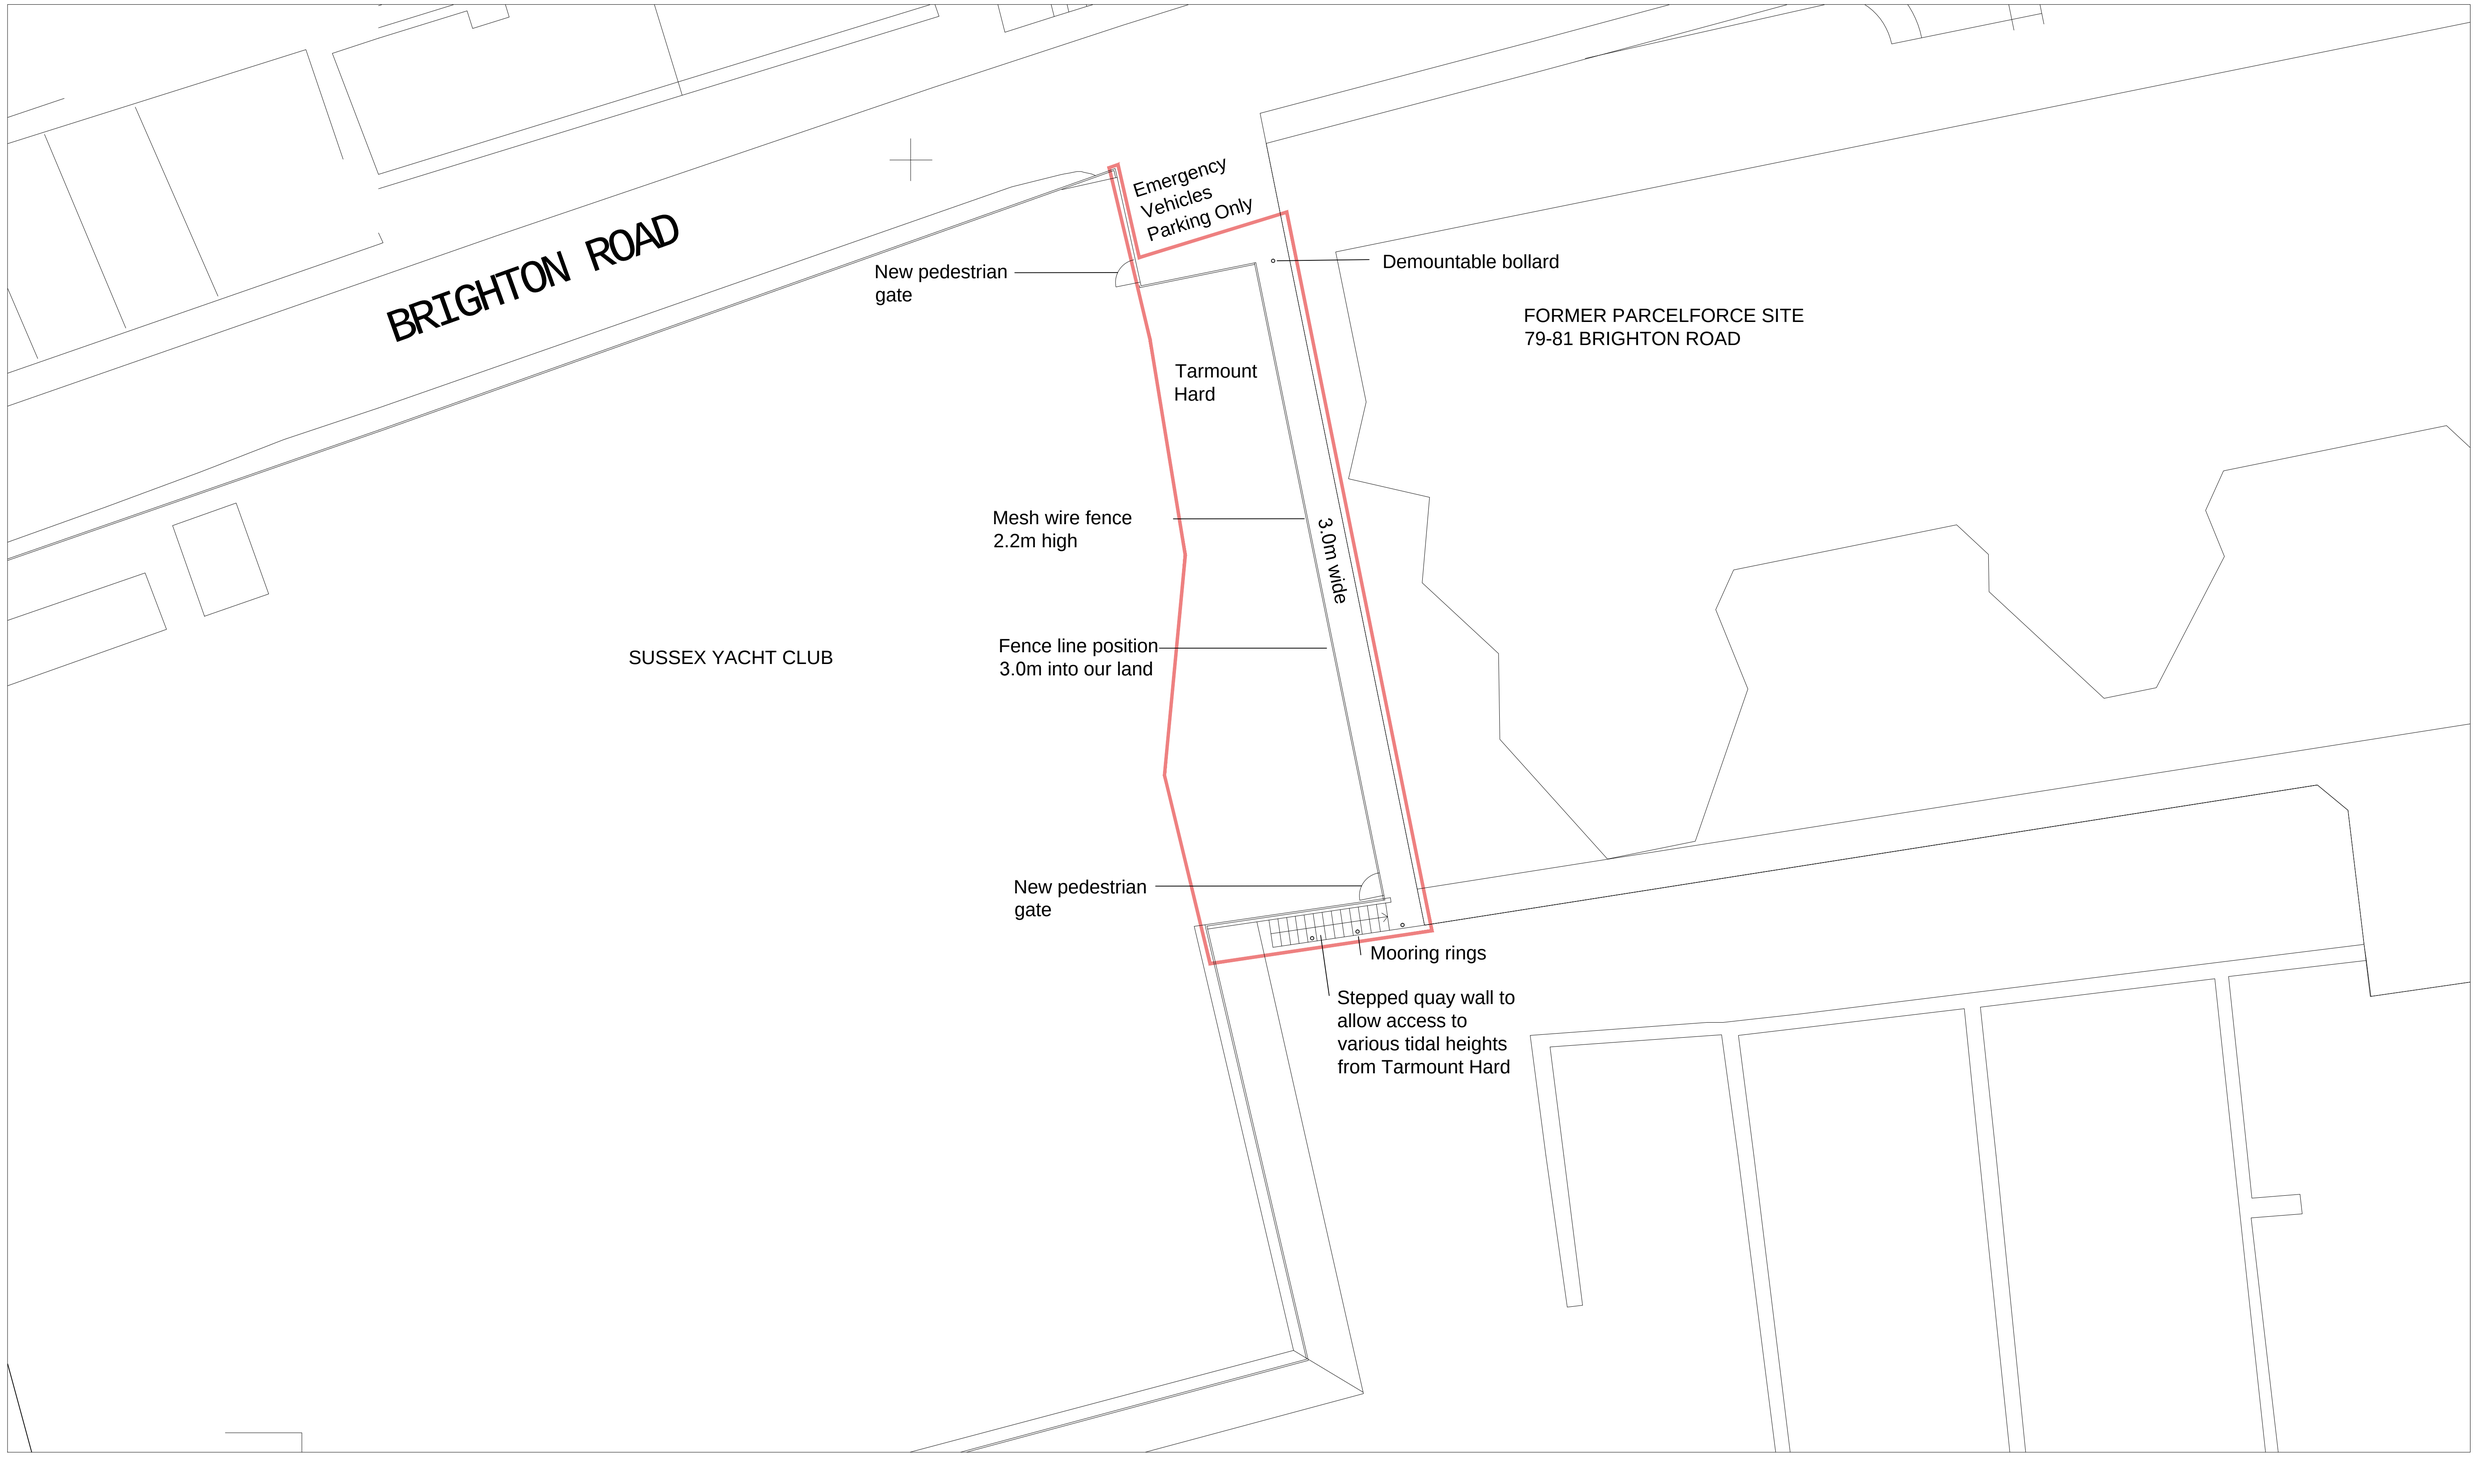

DEVELOPMENT AT TARMOUNT HARD , SHOREHAM-BY-SEA

W N DEVELOPMENTS LTD
13 College Road
Bedford
MK42 9PL
Tel. 01234 328 420
Fax. 01234 340 153

N

SITE LAYOUT
SCALE 1:200 @ A1

14001 | PLA0 | 002 -