
Flat Roof. Finished with 3 layer built up felt roofing also glazed roof finished with clear solar reflective "E" Glass set in white powder coated metal glazing bars etc.

Walls: Smooth rendered elevation painted white to match existing


Joinery: In white and to match existing in material and design.

1:100 5 10


Scale 1:100

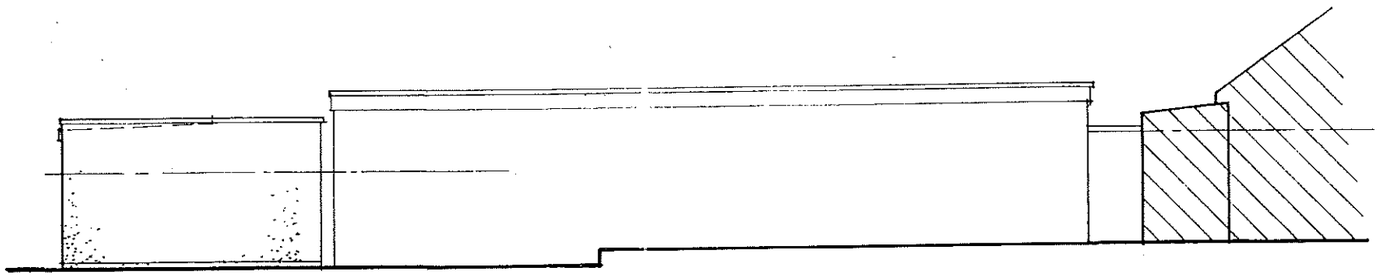


Side

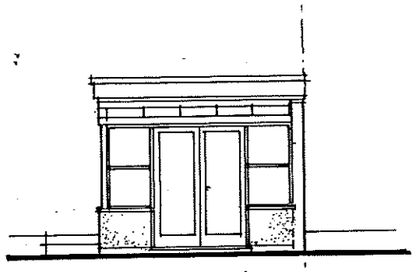


Rear

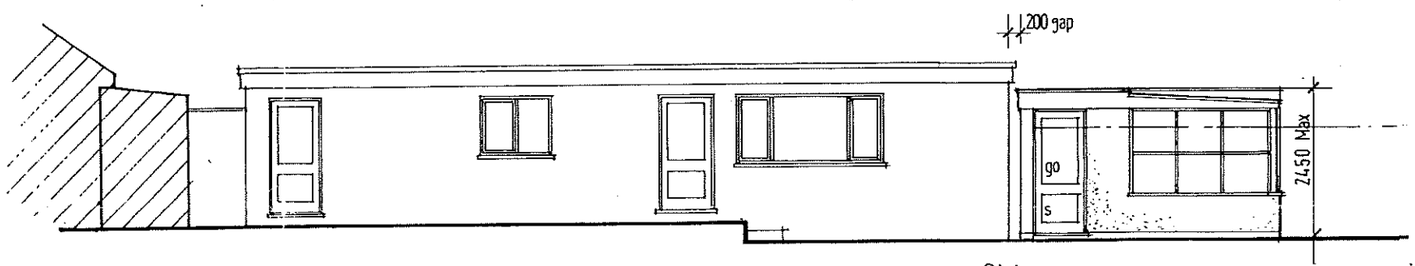

Side

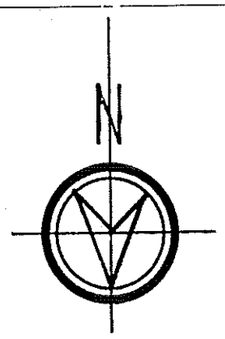

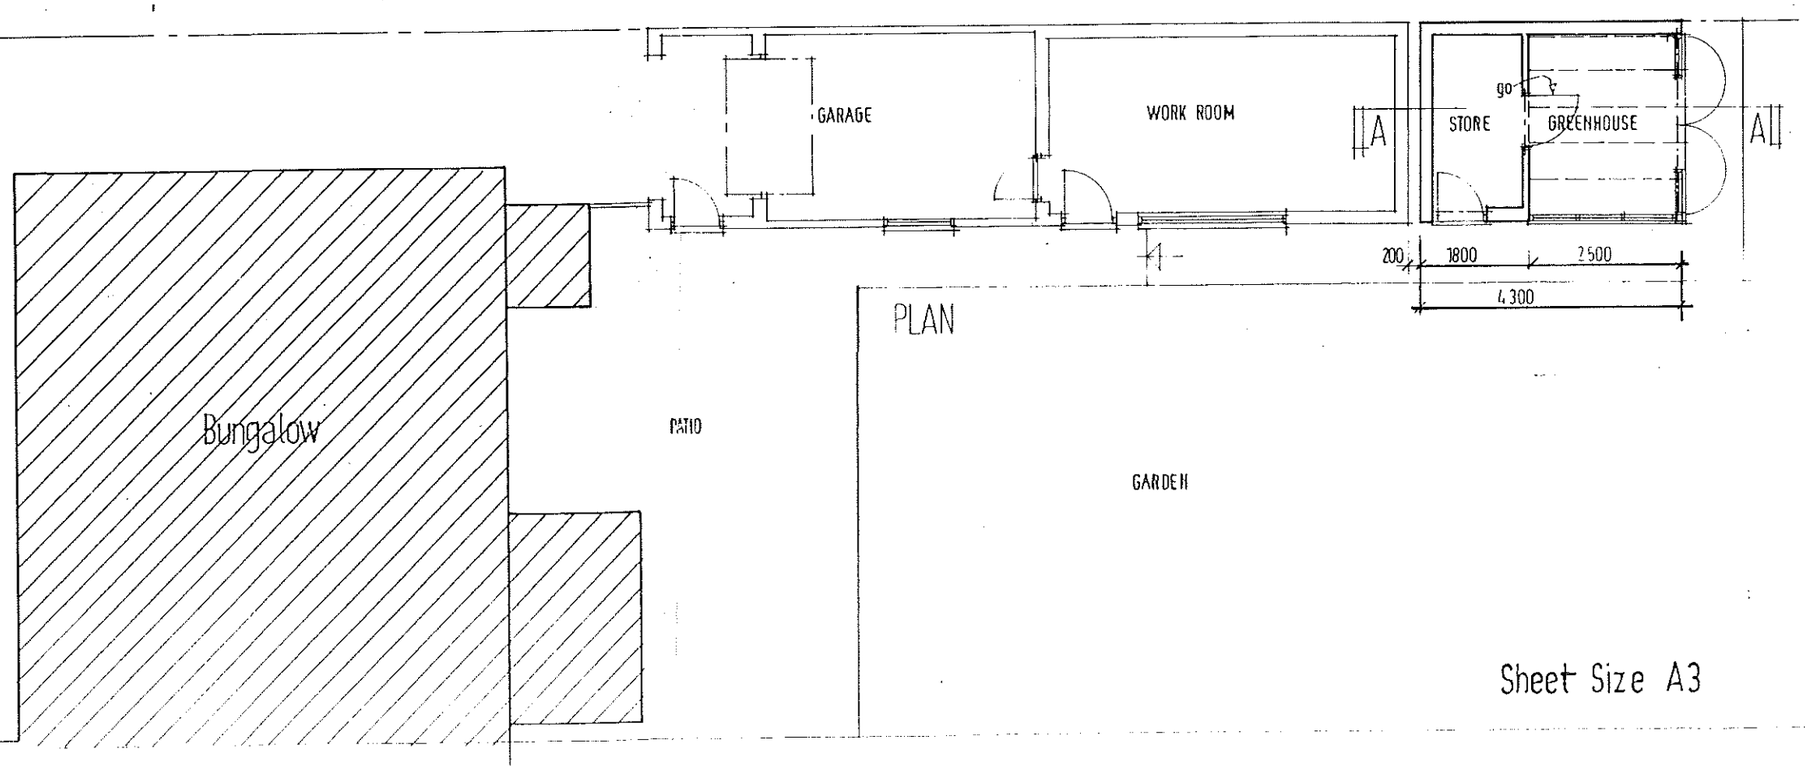

Sheet Size A3

Building Design Co
Robert C. Walpole
FLAT 8:51-53 LANSDOWNE PLACE
HOVE EAST SUSSEX BN3 1HF
TEL / FAX (01273) 777715

Project
DEMOLITION OF EXISTING GREEN HOUSE AND REBUILD NEW STORE AND GREENHOUSE
AT: 113 WESTERN ROAD
SOMPTING BN15 9TL

Title
Plan & Elevations As Proposed

Scale	1:100	Date	FEB 2012
Drawn	RCW	Checked	
Drwg. No	868/02	Rev	A