




GROUND FLOOR PLAN

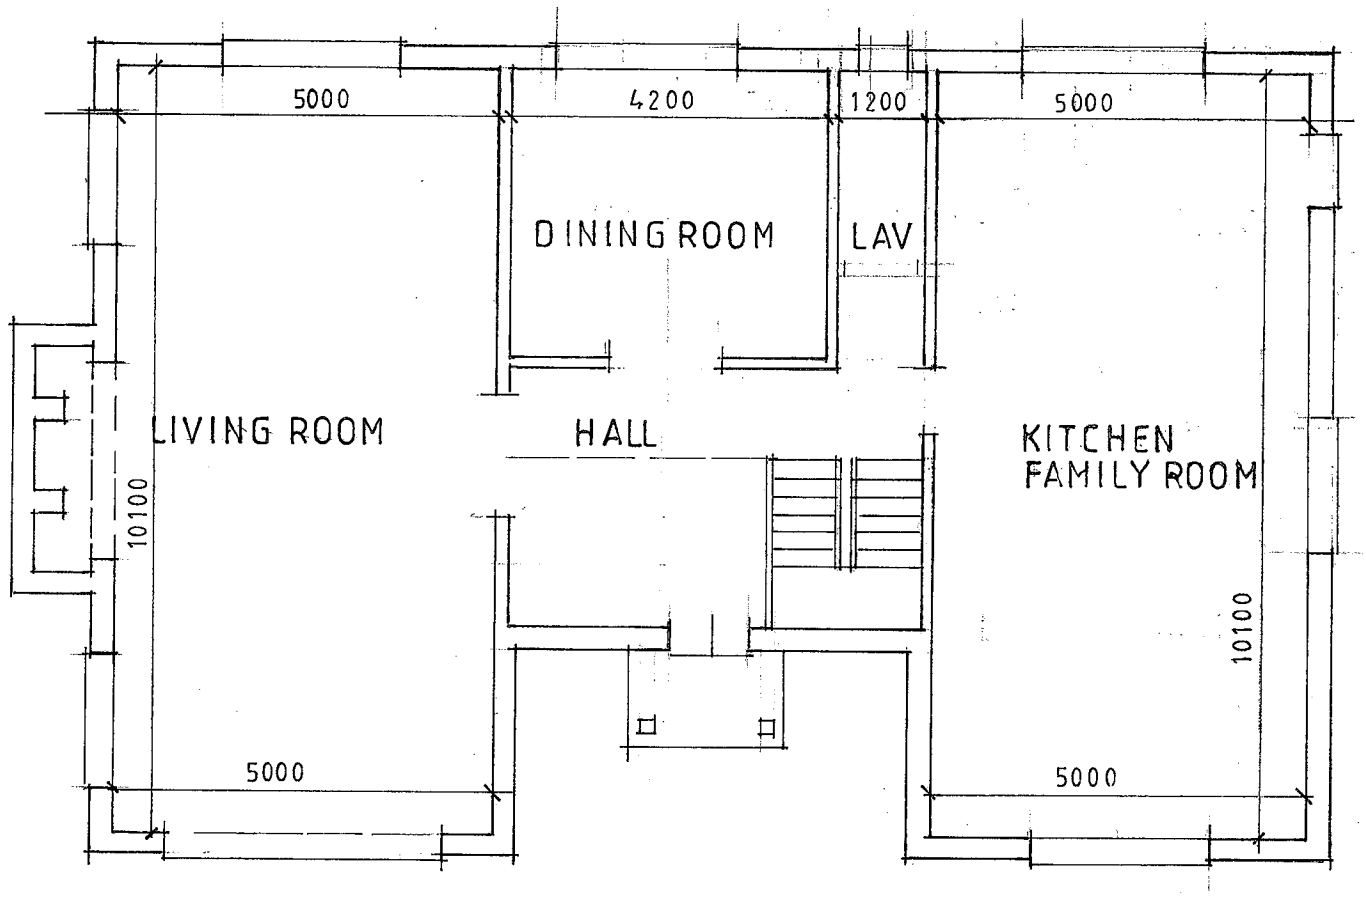

FIRST FLOOR PLAN

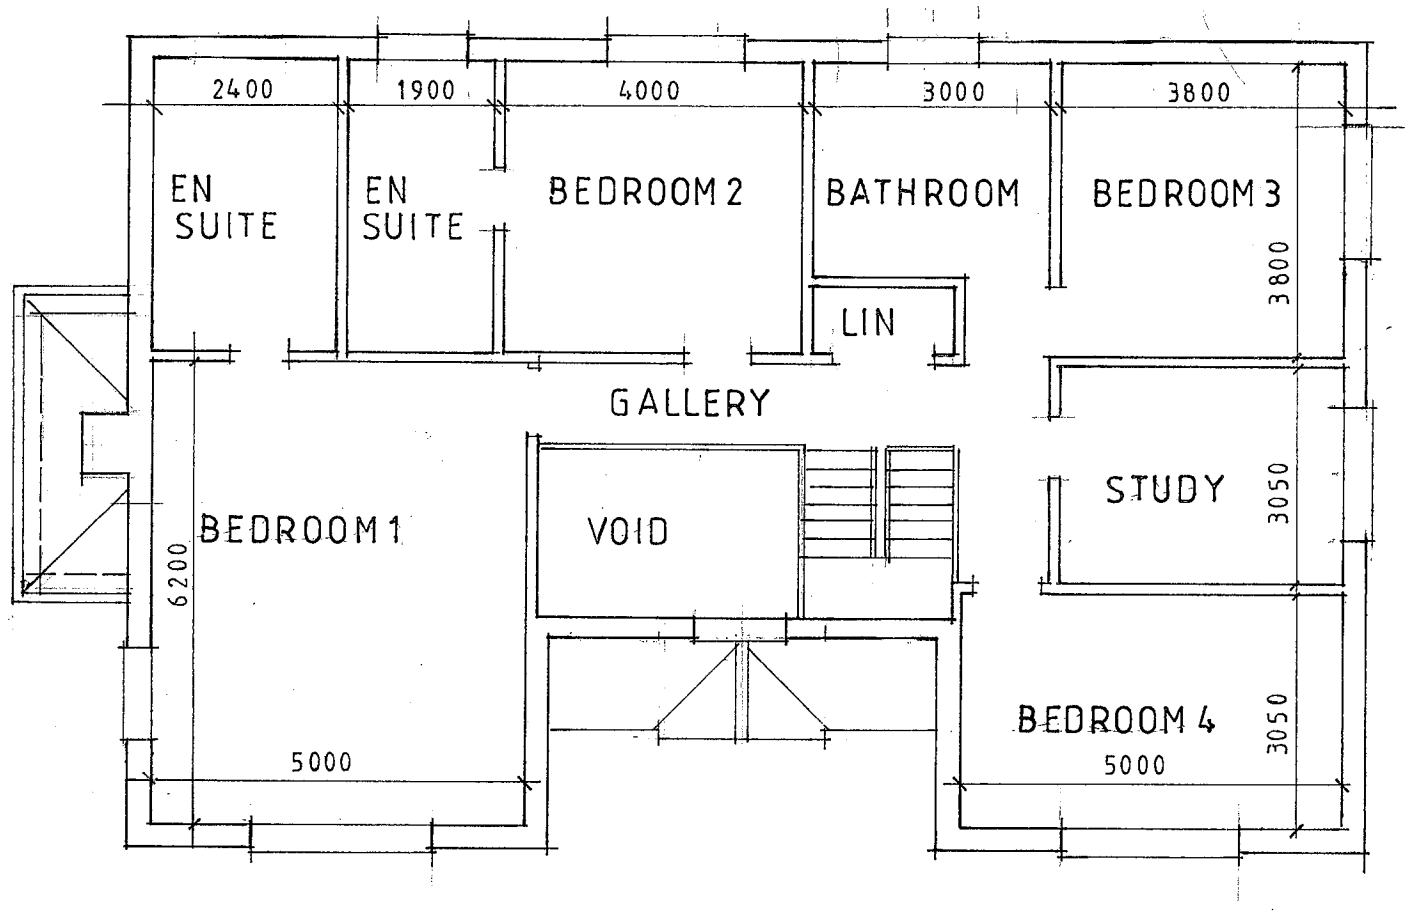

WEST

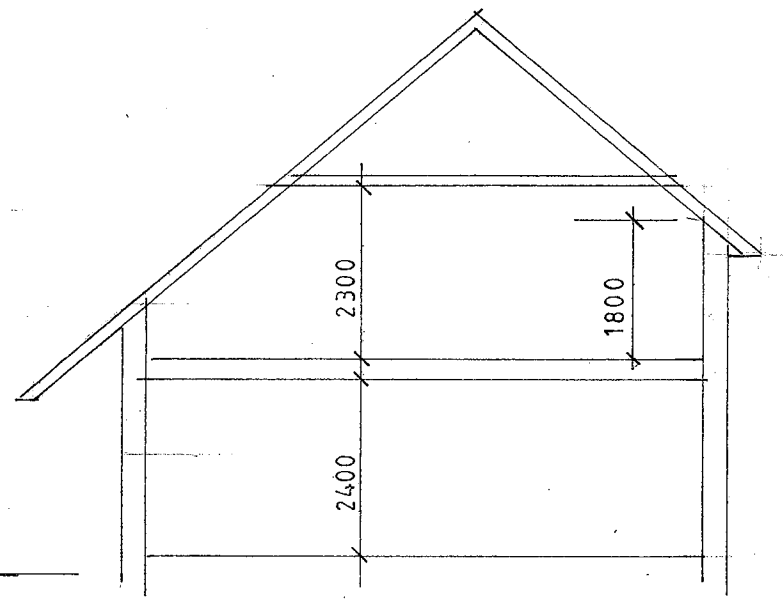

SECTION

REVISED PROPOSAL

OLD SALTS FARM
NURSERY
OLD SALTS FARM ROAD
LANCING

PROPOSED HOUSE

SCALE 1:100

DATE MARCH '09

607/1A