

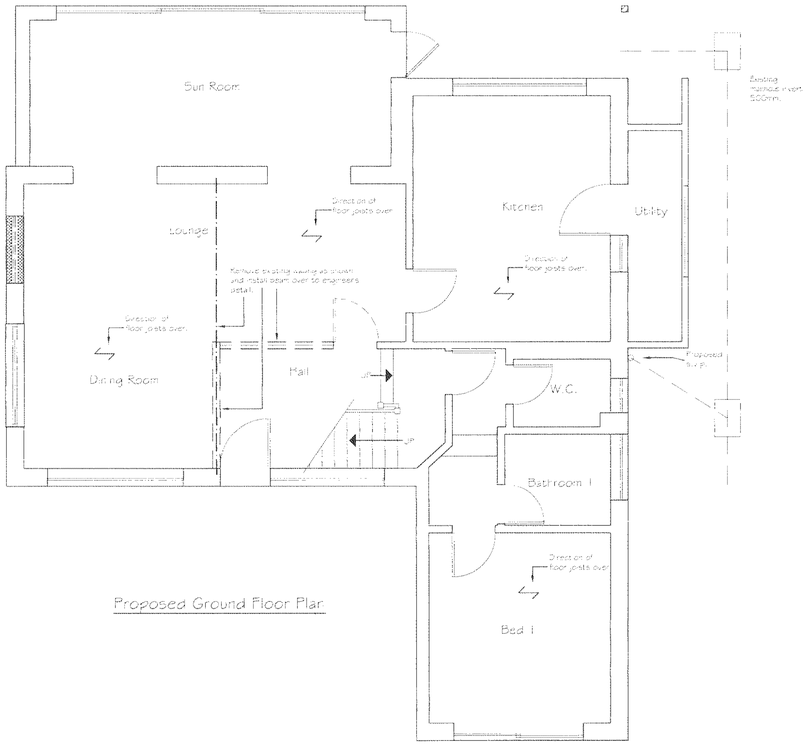


Proposed Ground Floor Plan

NOTE:
Existing roof is "DA Pyrapitz"

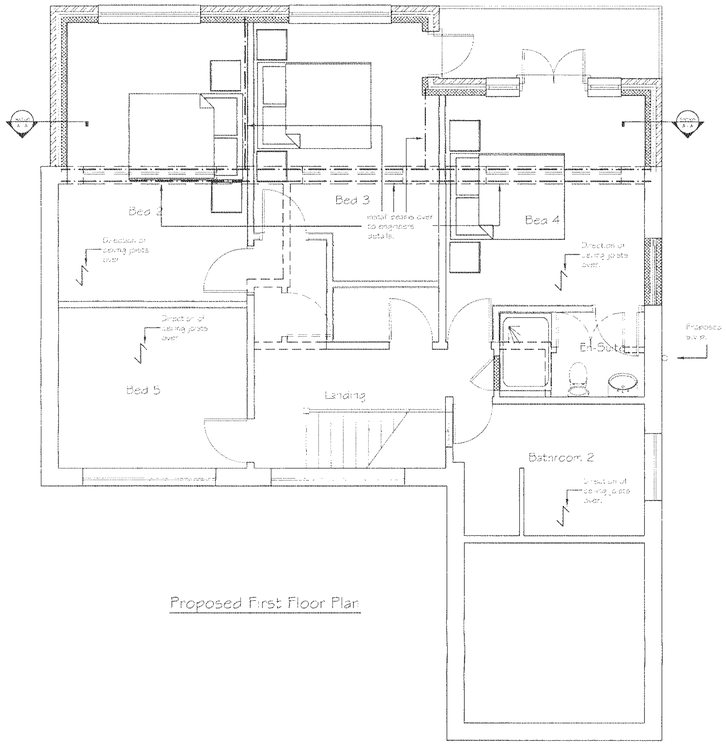


Proposed First Floor Plan

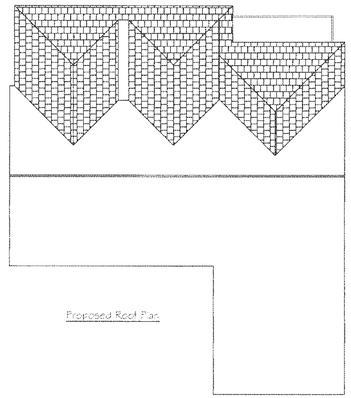


Proposed Roof Plan




Proposed Rear Elevation

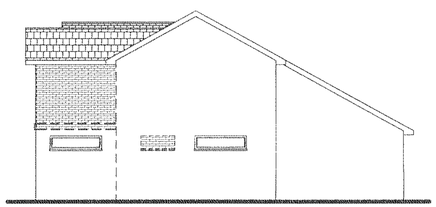


Proposed Side Elevation

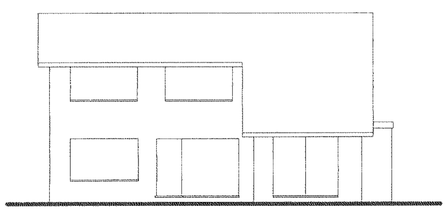

Proposed Front Elevation

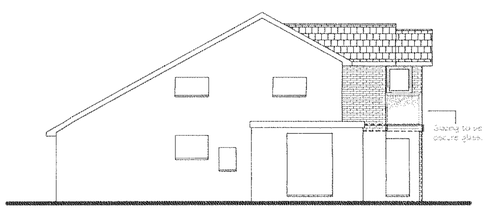

Proposed Side Elevation

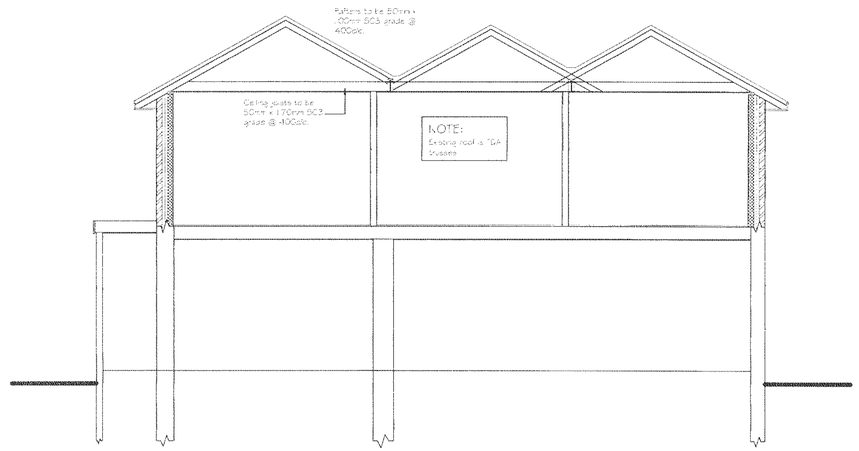

Section A - A

Tony Rogers
Building Consultants
Address: 40 Dawn Crescent, Upper Beeding
West Sussex, BN44 3WH
Telephone: 01903 815225 Fax: 01903 815225

Rev.	Date:	Revision Description:
A	Aug 08	Changes to balcony to planning officers requirements
B	March 09	Changes to gable roofs from Juliette balconies.

Client: MR & MRS ORAM

Address: 71 Beach Green
Shoreham-by-Sea
West Sussex

Project: Proposed First Floor Rear Extension

Scale: 1:50 1:100

Date: JUNE 2008

Drawing No: 08/452/01

Drawn By: A.M. Revision: B