
~~DO NOT SCALE FROM THIS DRAWING~~

1m 2m 3m 4m 5m 6m 7m 8m 9m 10m


1:50 Scale Bar

1m 2m 3m 4m 5m 6m 7m 8m 9m 10m


1:100 Scale Bar

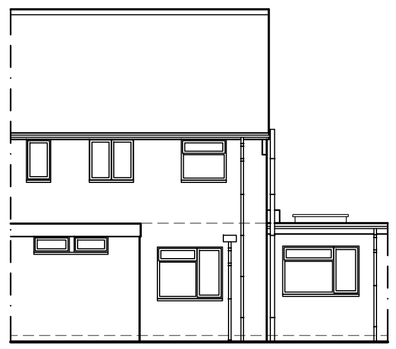


North Elevation

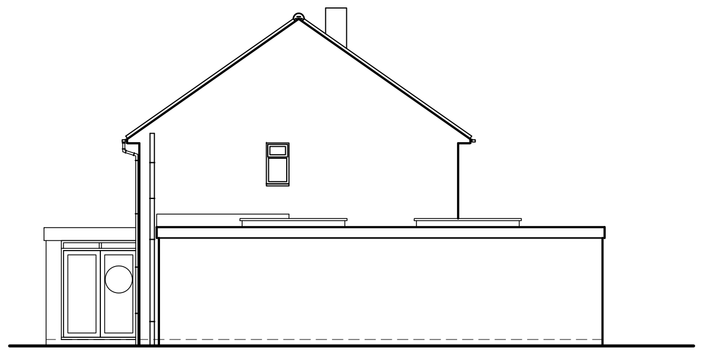


West Elevation

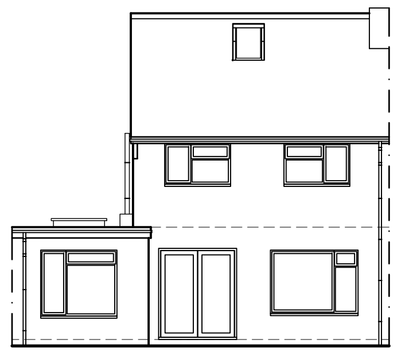


South Elevation

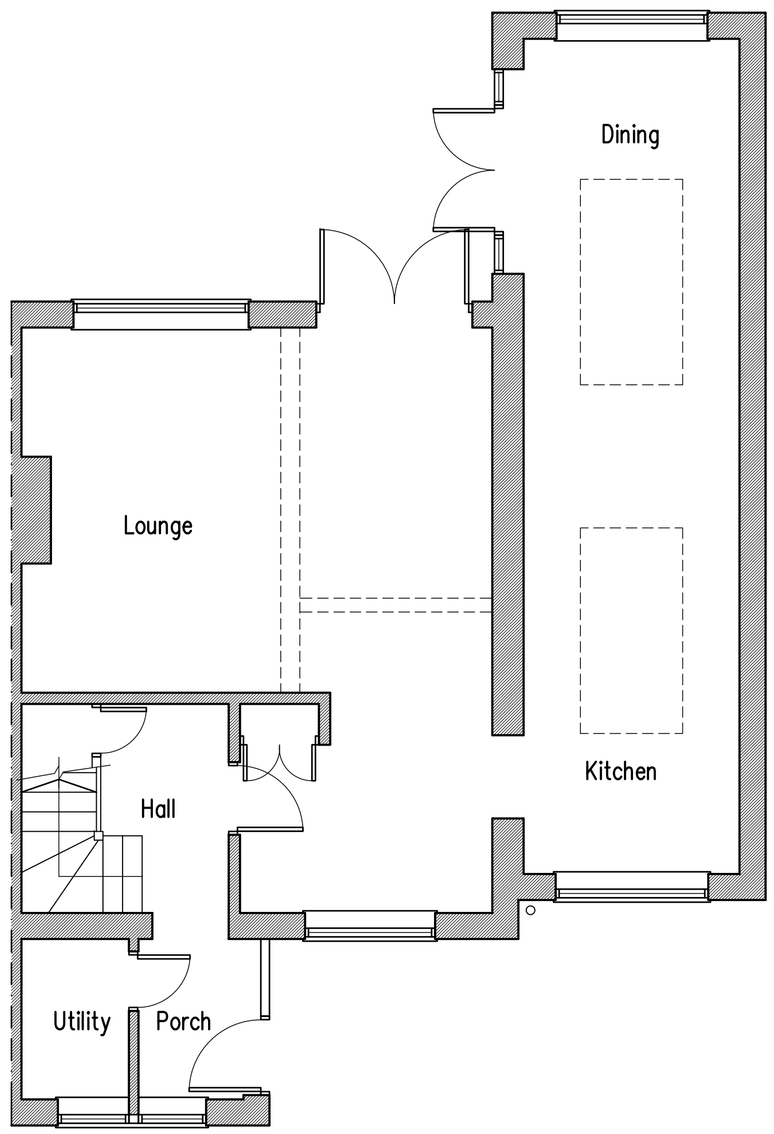

Ground Floor Plan

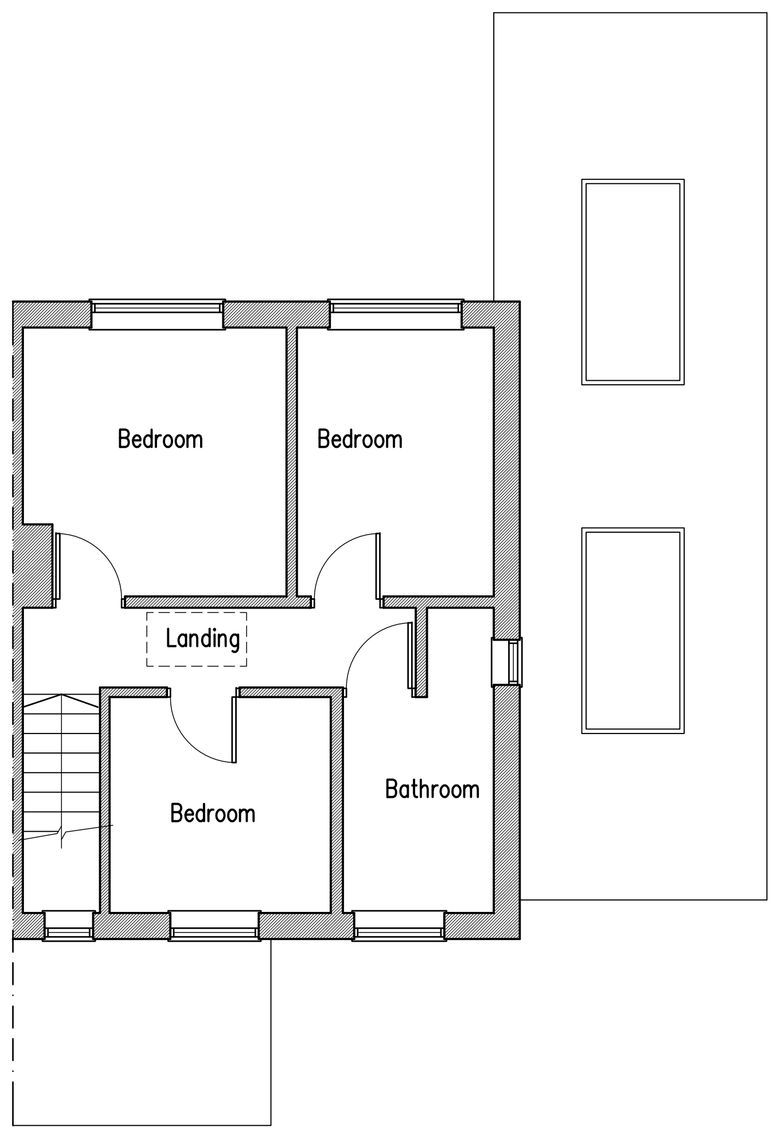

First Floor Plan

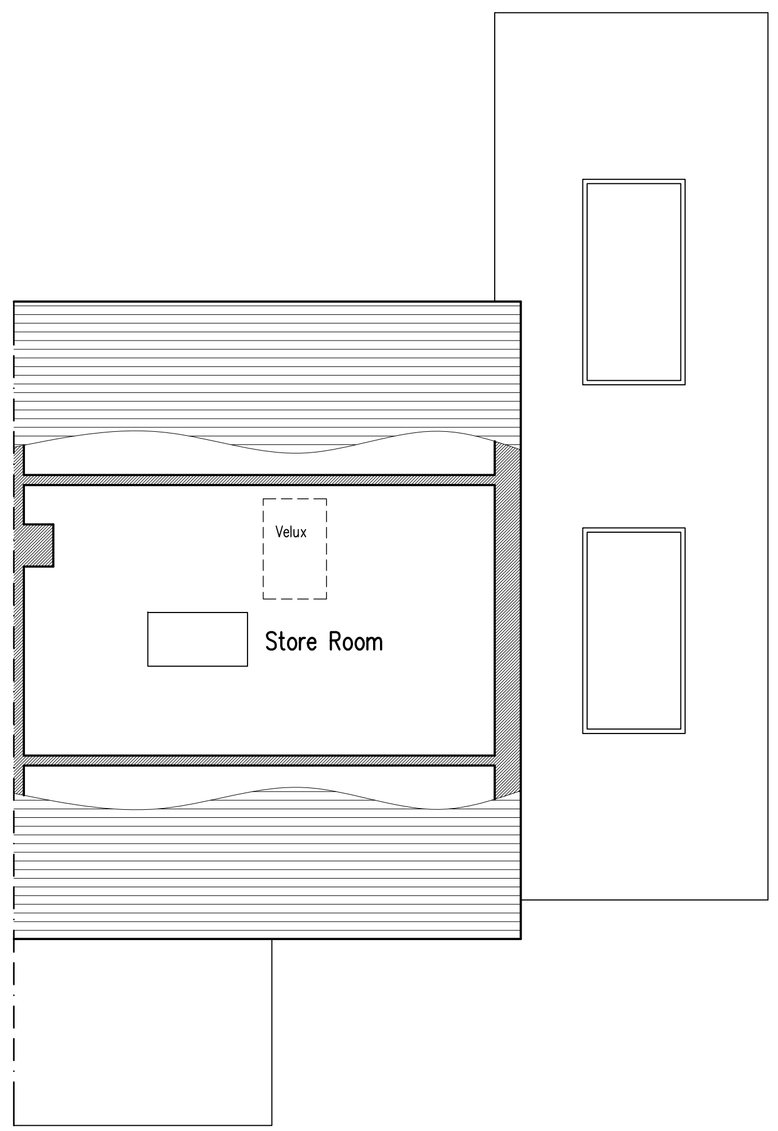

Second Floor plan

Proposed First Floor Side Extension & Conversion Of Roof Space At: 116 Harbour Way, Shoreham-By-Sea, West Sussex

rja Planning & Building Consultants Ltd.
1st Floor
10 High Street
Shoreham-By-Sea
West Sussex BN43 5DA
t: 01273 467297 mob: 07971 375739
e: rex@rjapbc.co.uk web: www.rjapbc.co.uk

Chartered Institute of Architectural Technologists

PROJECT: 116 Harbour Way, Shoreham-By-Sea, West Sussex			
DRAWING TITLE: Existing Floor Plans & Elevations			
CLIENT: Mr & Mrs A. Saunders		DWG NO: 17656-01	REVISION:
SCALE: 1:50, 1:100 @ A1	DATE: 12.09.17	DRAWN: rex	