
~~DO NOT SCALE FROM THIS DRAWING~~

1m 2m 3m 4m 5m 6m 7m 8m 9m 10m
1:50 Scale Bar


1m 2m 3m 4m 5m 6m 7m 8m 9m 10m
1:100 Scale Bar




North Elevation

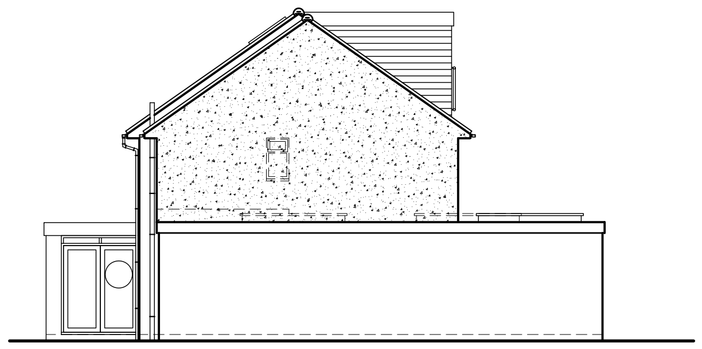


West Elevation

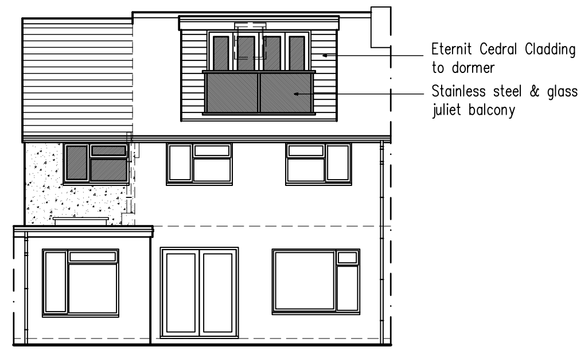


South Elevation

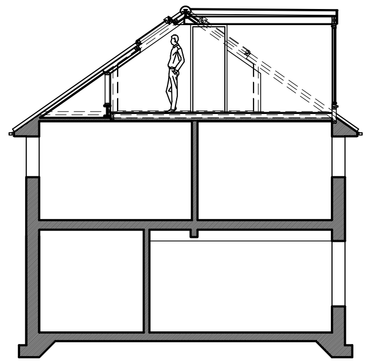


Typical Section

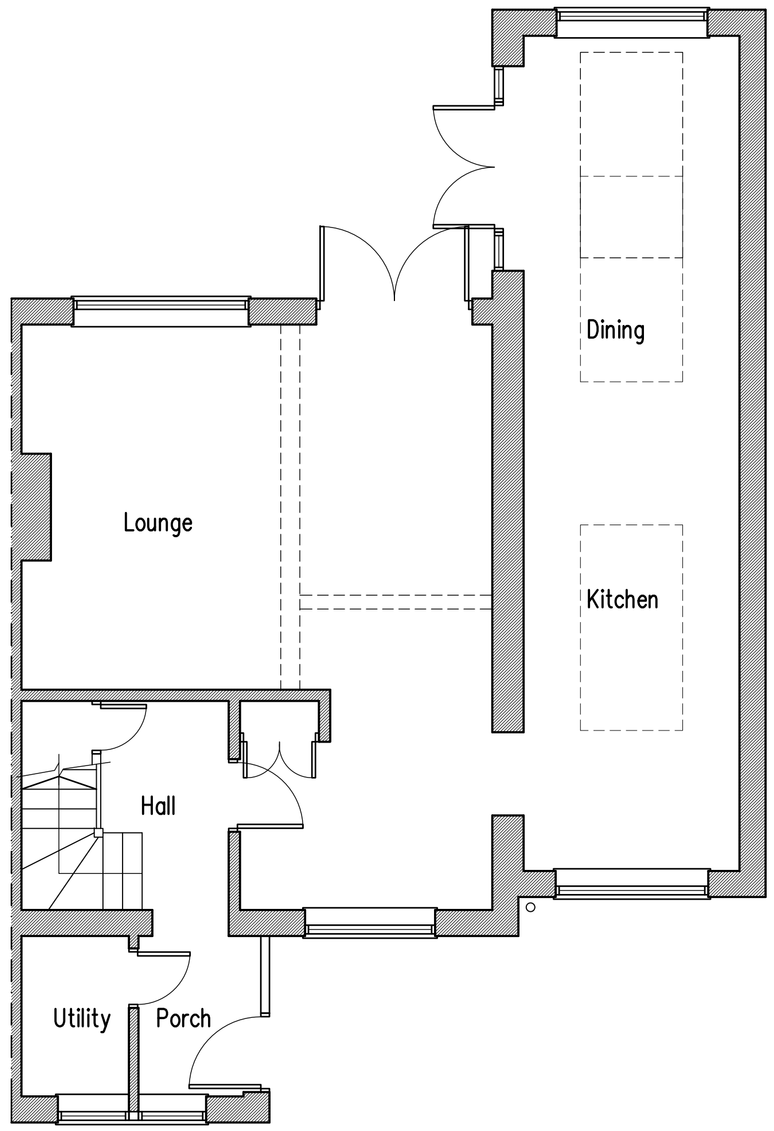

Ground Floor Plan

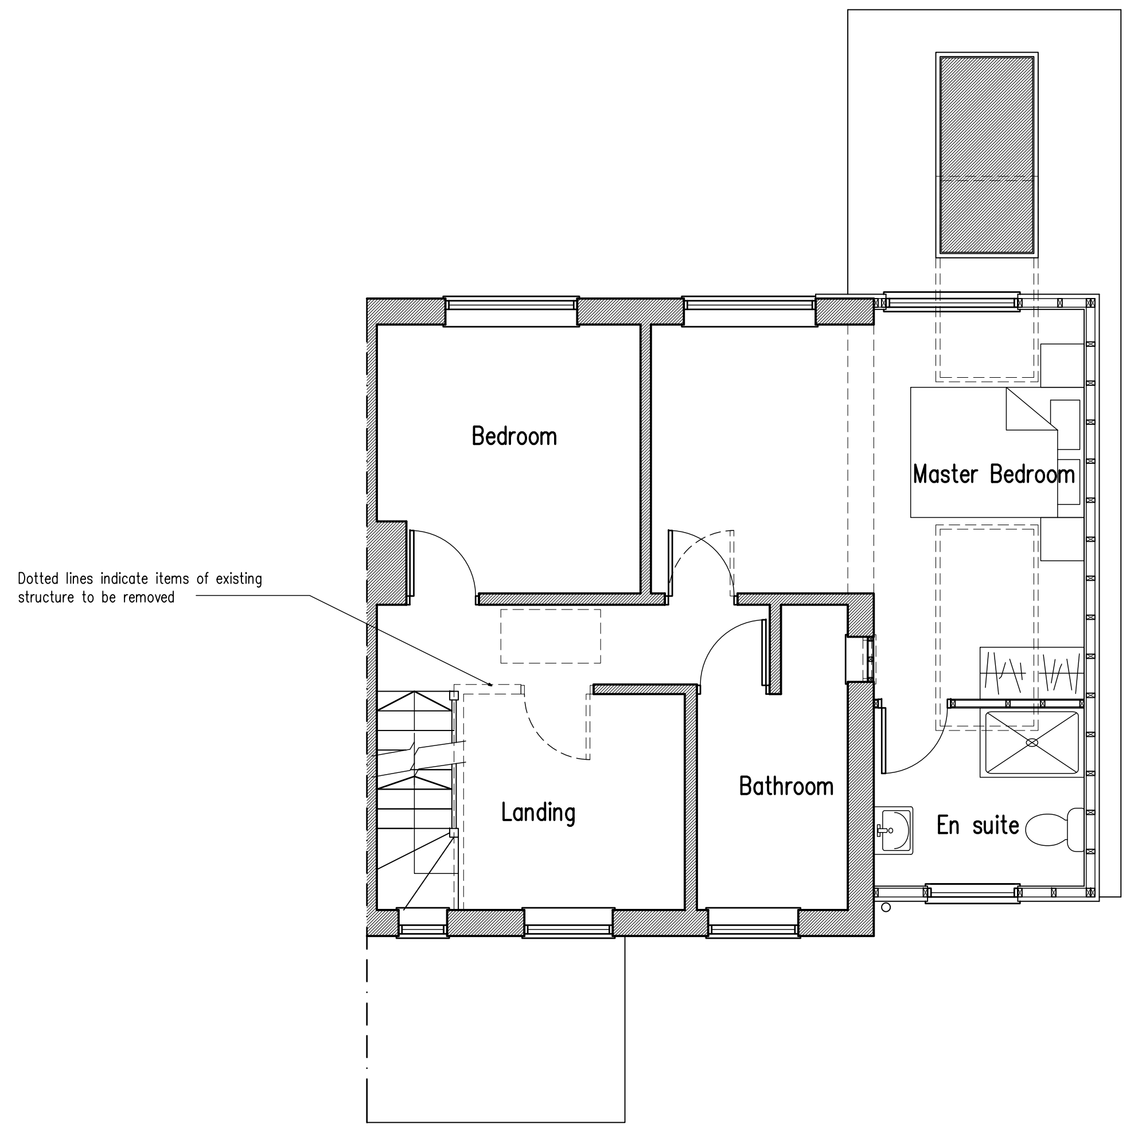

First Floor Plan

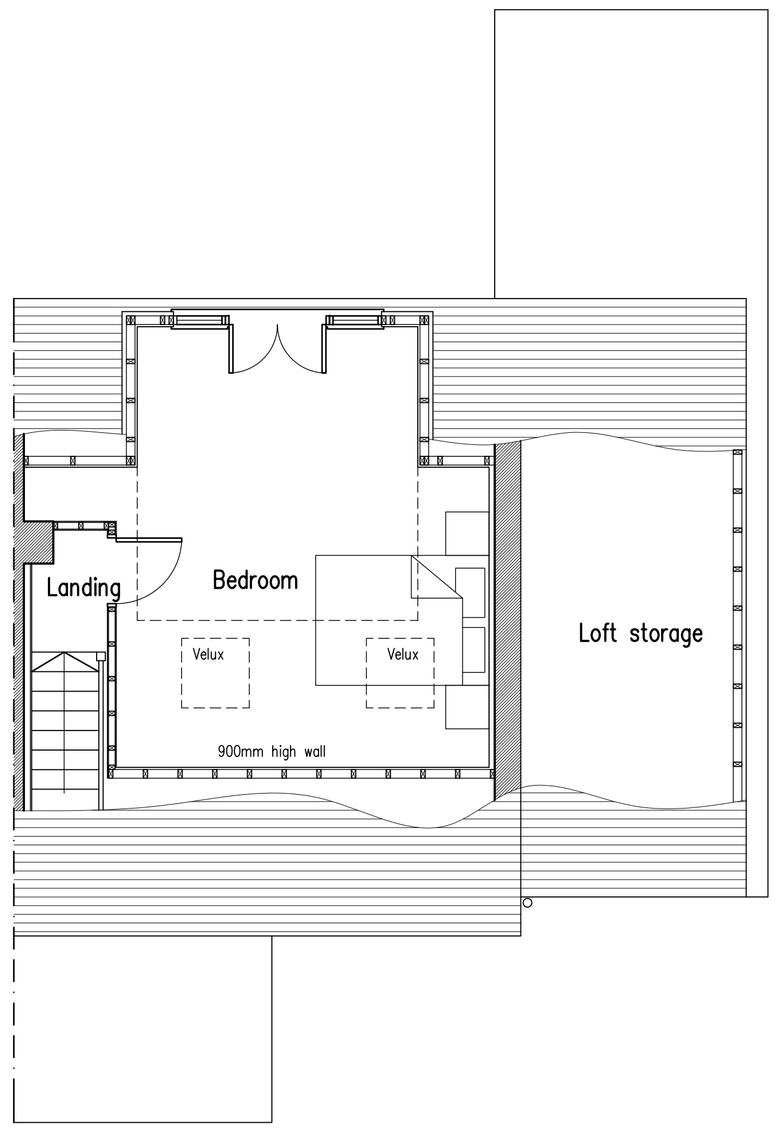

Second Floor plan

A	25.09.17	Planners requirements added

Proposed First Floor Side Extension & Conversion Of Roof Space At: 116 Harbour Way, Shoreham-By-Sea, West Sussex

rja Planning & Building Consultants Ltd.
1st Floor
10 High Street
Shoreham-By-Sea
West Sussex BN43 5DA
t: 01273 467297 mob: 07971 375739
e: rex@rjapbc.co.uk web: www.rjapbc.co.uk

Chartered Institute of Architectural Technologists

PROJECT: 116 Harbour Way, Shoreham-By-Sea, West Sussex
DRAWING TITLE: Proposed Floor Plans & Elevations
CLIENT: Mr & Mrs A. Saunders
DWG NO: 17656-02
REVISION: A
SCALE: 1:50, 1:100 @ A1
DATE: 12.09.17
DRAWN: rex