

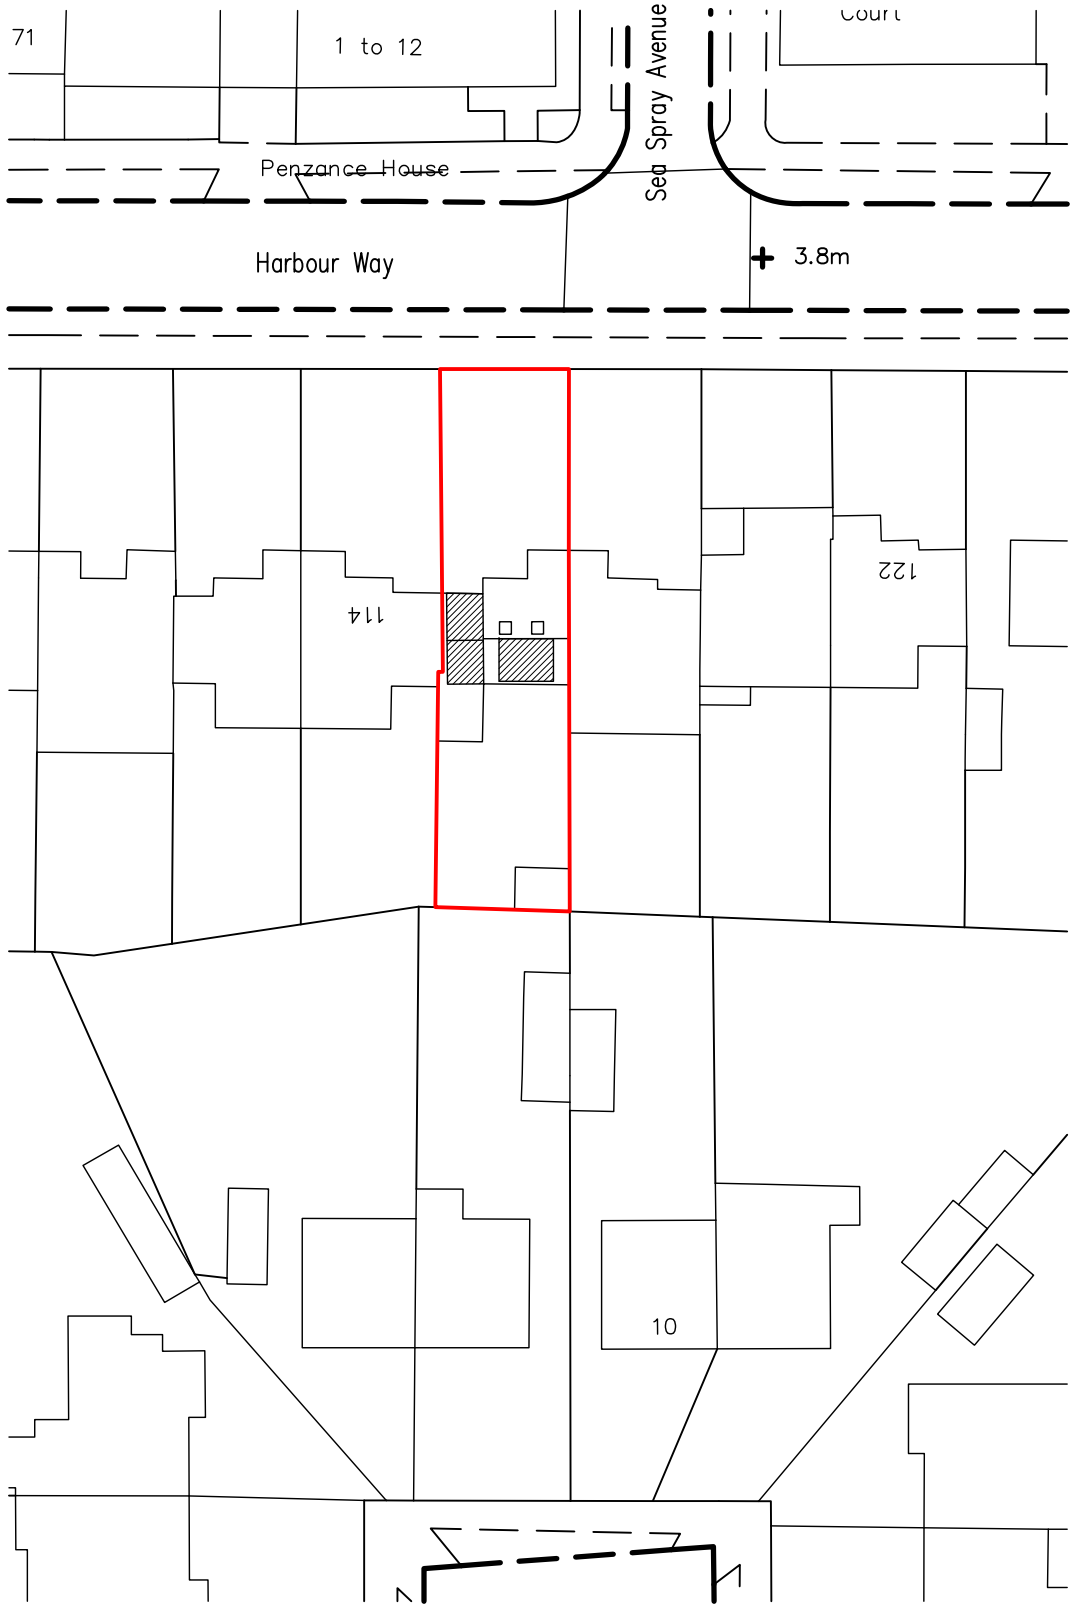


Block Plan
1:500

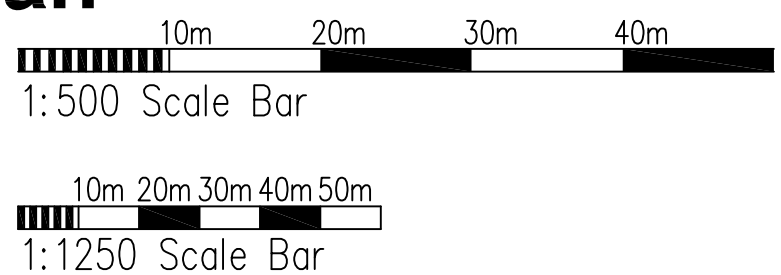

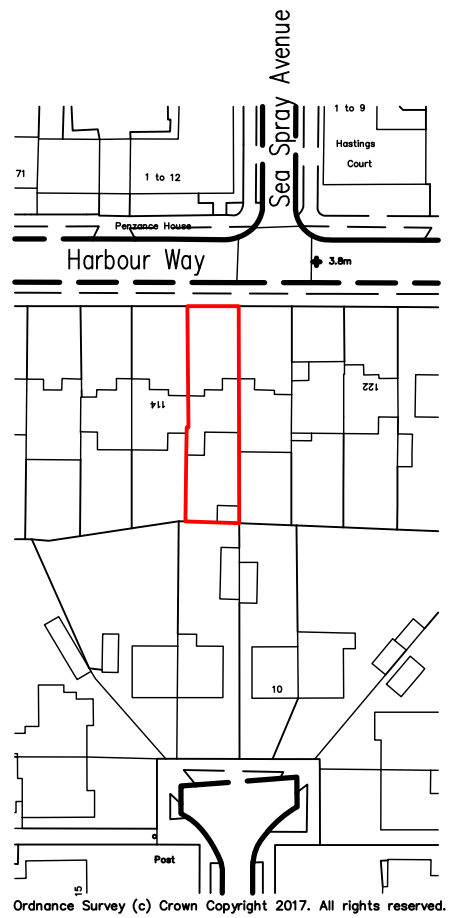

Ordnance Survey (c) Crown Copyright 2017. All rights reserved. Licence number 100022432

Location Plan
1:1250

A	25.09.17	Rooflights added

Copyright of:

RJA Planning & Building Consultants Ltd.
1st Floor, 10 High Street
Shoreham-By-Sea
West Sussex
BN43 5DA

Tel: 01273 467297
Mob: 07971375739
Email: rex@rjapbc.co.uk

Project:
116 Harbour Way
Shoreham-By-Sea
West Sussex

Title:
Location & Block Plans

Client:
Mr & Mrs A. Saunders

Scale:
1:1250, 1:500 @ A3

Date: **Drawn:**

Drg. No. 17656- Loc

Rev'n A