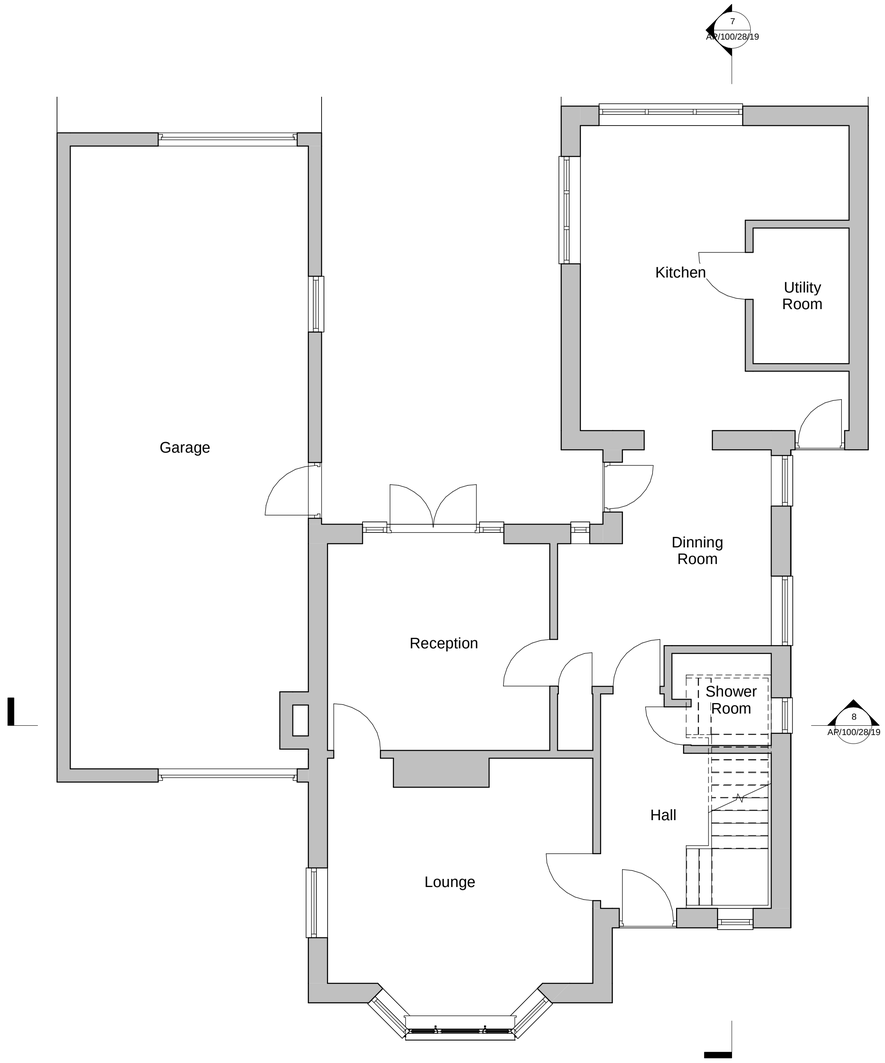

1 Ground Level
1 : 50

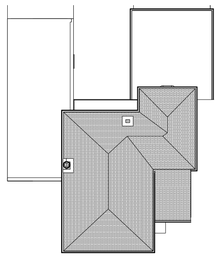

9 Site
1 : 200

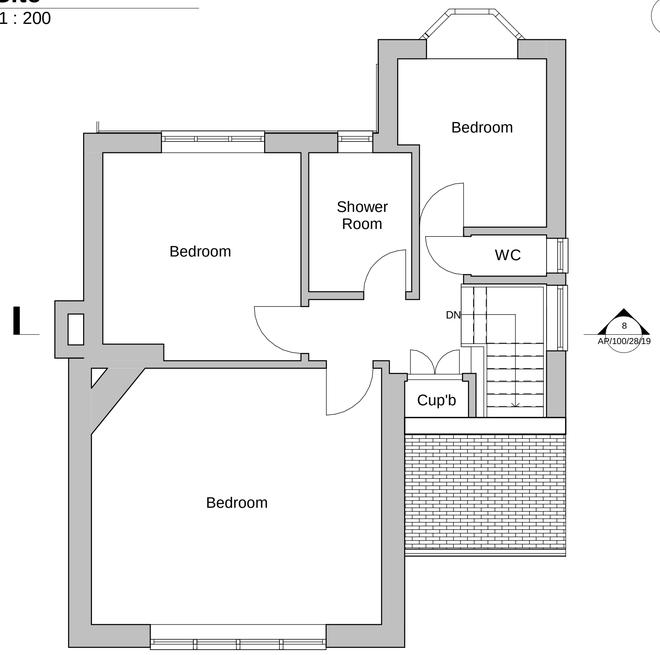

2 First Floor
1 : 50



7 Section A-A
1 : 100

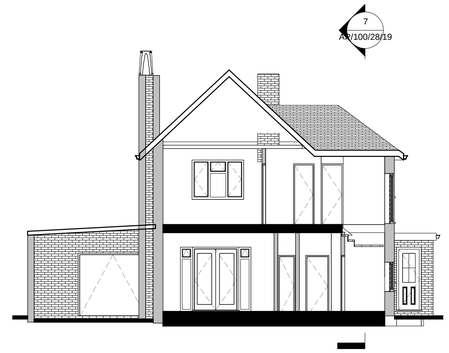

8 Section B-B
1 : 100



3 Front Elevation (East)
1 : 100



4 Rear Elevation (West)
1 : 100

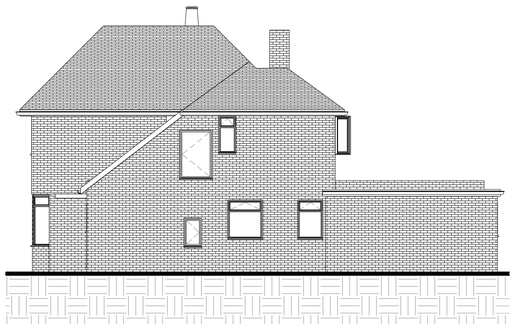

5 Side Elevation (North)
1 : 100

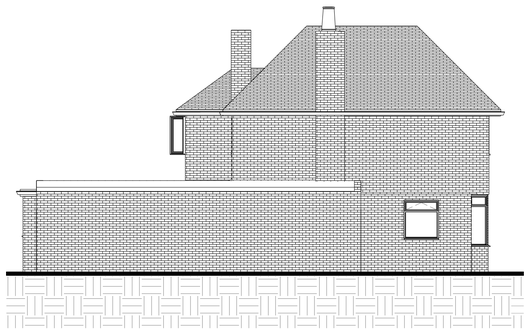

6 Side Elevation (South)
1 : 100



VISUAL SCALE 1:50 @ A1



VISUAL SCALE 1:100 @ A1



VISUAL SCALE 1:200 @ A1

All dimension to be verified on site, any discrepencies to be reported to Designer prior to setting out or ordering of any materials.

This drawing has been produced for the specific client and project identified below and is not intended for use by any other person or for any other purpose.

This drawing is protected under The Copyright, Designs ct 1988.

Revisions

Client
Mr P Proto

Project Address
28 Oldfield Cresent,
Southwick,
Brighton
BN42 4FZ

Project
Loft Conversion & Rear Additions

Drawing Title
Existing Plans & Elevations

Drawing number
AP/100/28/19

Rev

Scale:
As indicated

Paper Size:
A1