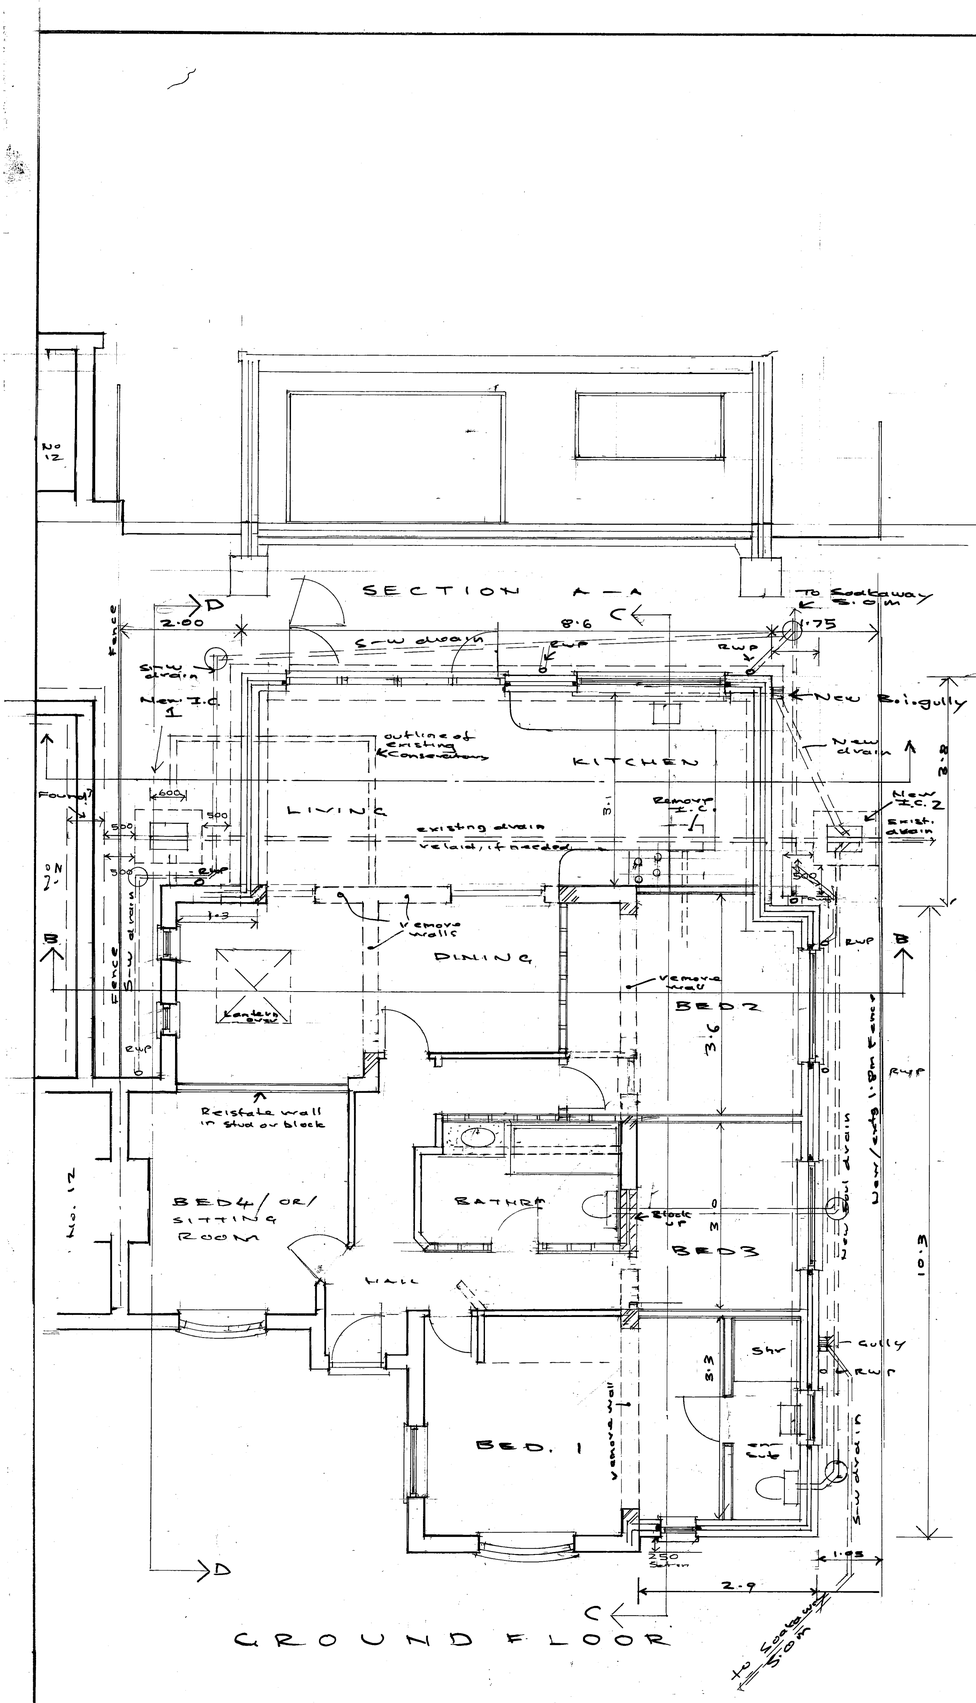

Floor Plans and sections as proposed		
PROJECT; Extension 10 Griffiths Avenue Lancing West Sussex BN15 OHW		
CLIENTS, Mr. and Mrs. Brown		
Scales/plan Size 1:50 at a1 and 1:100 at A3	DWG. NO. 2319-1	P.J. Clay May 2023

PHILIP J CLAY
ARCHITECTURAL DESIGN
TELEPHONE -01903 815889
E-Mail phillipclay@sky.com
web site: www.philclay.co.uk