Southern Water

Planning Services
Adur and Worthing Councils
Portland House
Richmond Road
Worthing
West Sussex
BN11 1LF

ADUR & WORTHING
- 8 JUL 2016
PLANNING SERVICES

Developer Services
Southern Water
Sparrowgrove House
Sparrowgrove
Otterbourne
Hampshire
SO21 2SW

Tel: 0330 303 0119
Email: developerservices@southernwater.co.uk

Your Ref
AWDM/0900/16
Our Ref
PLAN-014438
Date
01/07/2016

Dear Sirs,

Proposal: Change of use from Use Class A1 (shop) to part A1 use to front of premises and part Use Class D1 natural therapy practice to rear.
Site: 14 Brunswick Road Shoreham-By-Sea West Sussex BN43 5WB.
AWDM/0900/16

Thank you for your letter of 17/06/2016.


Southern Water would have no objection to the above proposal.

Yours sincerely

[redacted]

Developer Services

SOUTHERN WATER

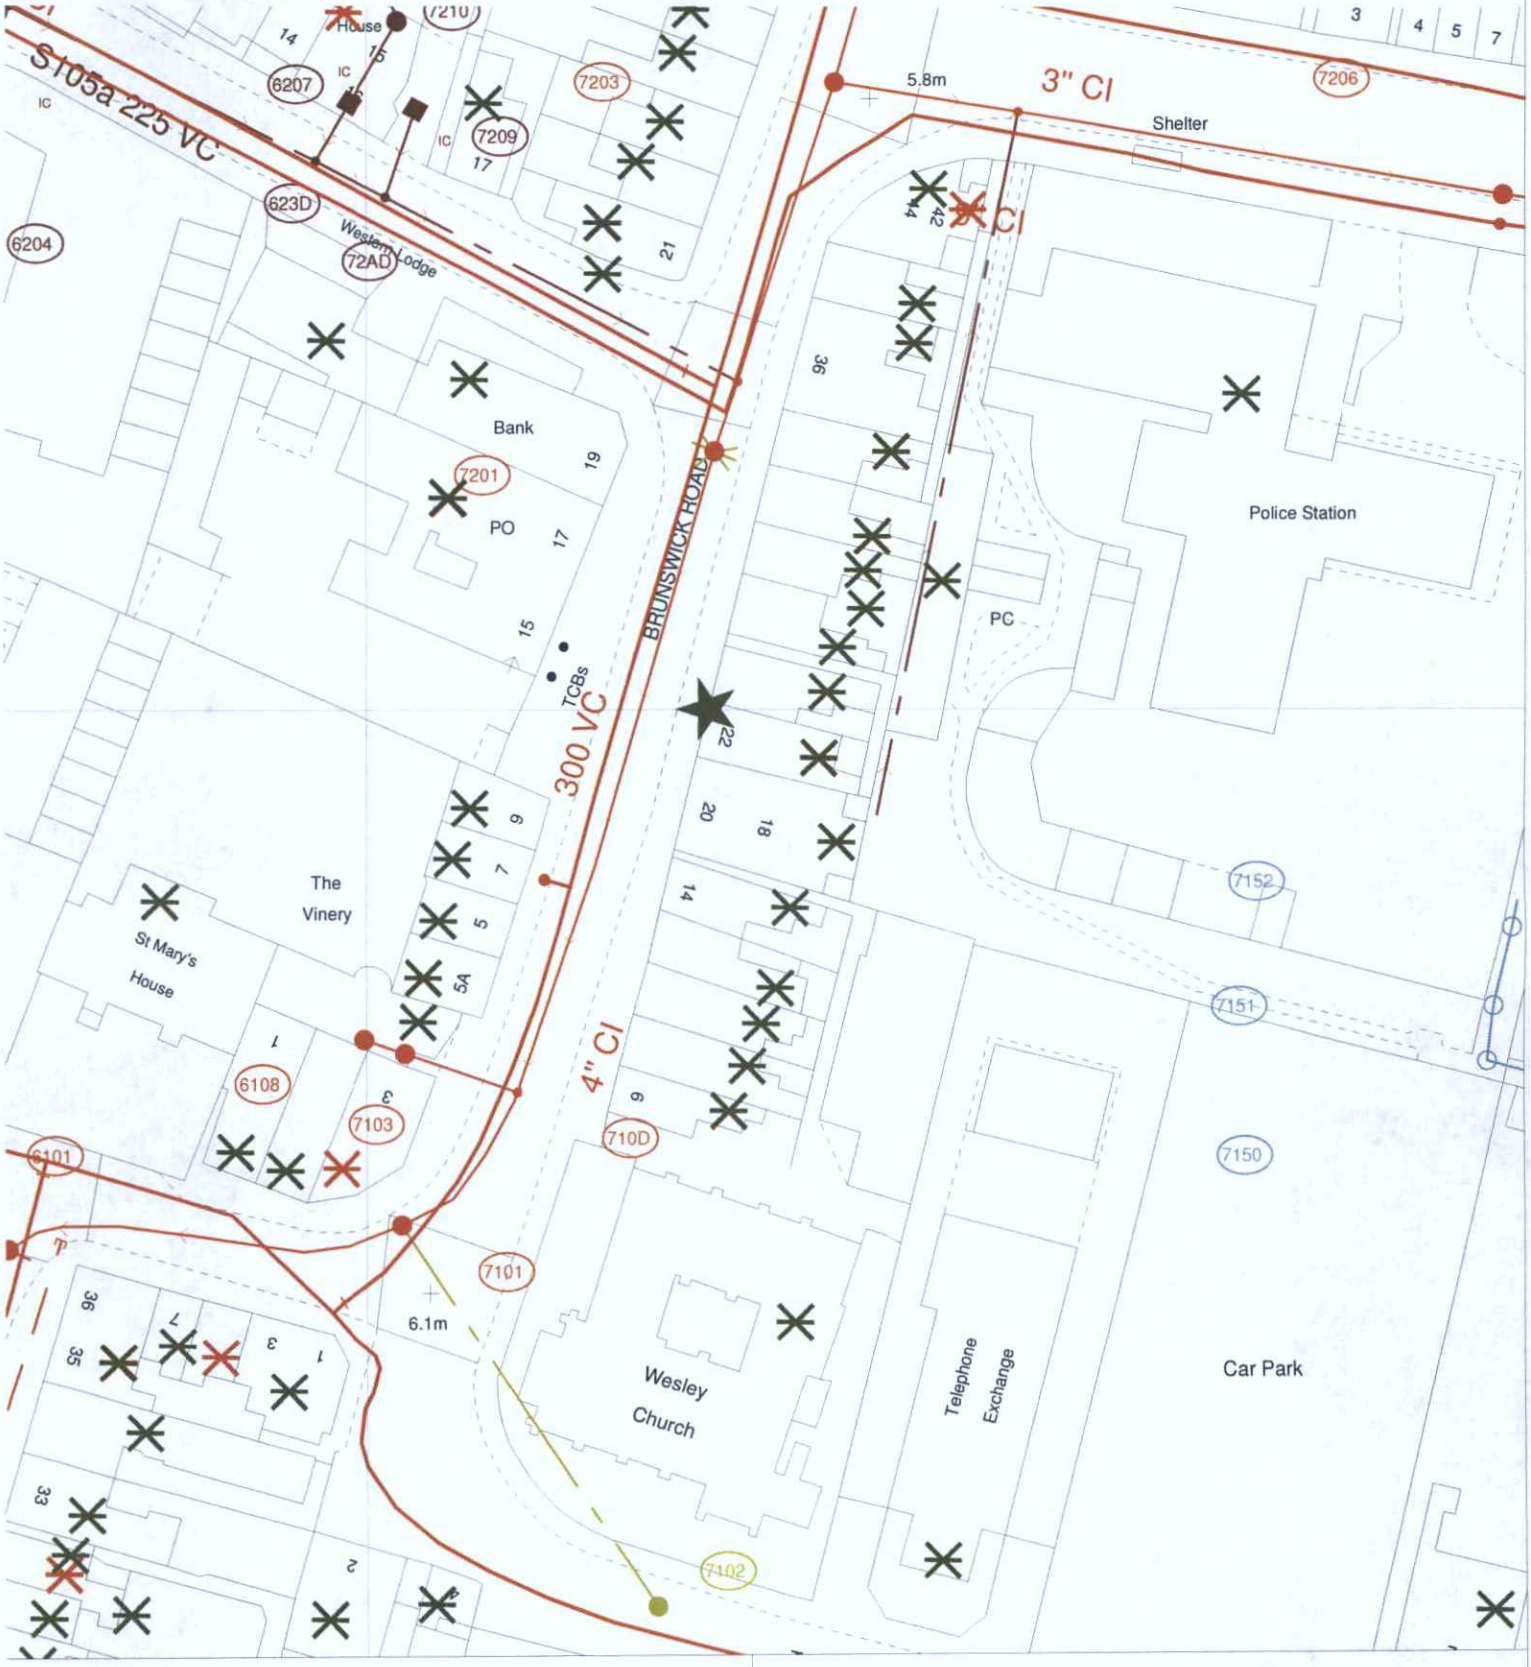

The positions of pipes shown on this plan are believed to be correct, but Southern Water Services Ltd accept no responsibility in the event of inaccuracy. The actual positions should be determined on site.

Based upon Ordnance Survey Digital Data with the permission of the controller of H.M.S.O. Crown Copyright Reserved Licence No. WU 298530

Southern Water

O.S. REF: TQ2105SE	Scale: 1:625	Printed By: banuh	Date: 1-7-2016
Screen Print		Southern Water MapGuide Browser	
WARNING: BAC pipes are constructed of Bonded Asbestos Cement		Requested By:	
WARNING: Unknown (UNK) materials may include Bonded Asbestos Cement			

N