Southern Water

Planning Services
Adur and Worthing Councils
Portland House
Richmond Road
Worthing
West Sussex
BN11 1LF

ADUR & WORTHING
- 8 JUL 2016
PLANNING SERVICES

Developer Services
Southern Water
Sparrowgrove House
Sparrowgrove
Otterbourne
Hampshire
SO21 2SW

Tel: 0330 303 0119
Email: developerservices@southernwater.co.uk

Your Ref
AWDM/0862/16
Our Ref
PLAN-014434
Date
01/07/2016

Dear Sirs,

Proposal: Part two storey, part single storey rear extension; conversion of workshop at side to garden room with new front window and pitched roof; rooflights to front, side and rear elevation and replacement windows and doors. (7 and 7A Oxen Avenue).
Site: 7 Oxen Avenue, Shoreham-By-Sea, West Sussex, BN43 5AF.
AWDM/0862/16

Thank you for your letter of 17/06/2016.

Southern Water requires a formal application for any new connection to the public foul and surface water sewer to be made by the applicant or developer.

We request that should this application receive planning approval, the following informative is attached to the consent:
"A formal application for connection to the public sewerage system is required in order to service this development, please contact Southern Water, Sparrowgrove House Sparrowgrove, Otterbourne, Hampshire SO21 2SW (Tel: 0330 303 0119) or www.southernwater.co.uk".

It is the responsibility of the developer to make suitable provision for the disposal of surface water. Part H3 of the Building Regulations prioritises the means of surface water disposal in the order

a Adequate soakaway or infiltration system
b Water course
c Where neither of the above is practicable sewer

Southern Water supports this stance and seeks through appropriate Planning Conditions to ensure that appropriate means of surface water disposal are proposed for each development. It is important that discharge to sewer occurs only where this is necessary and where adequate capacity exists to serve the development. When it

is proposed to connect to a public sewer the prior approval of Southern Water is required.

Due to changes in legislation that came in to force on 1st October 2011 regarding the future ownership of sewers it is possible that a sewer now deemed to be public could be crossing the above property. Therefore, should any sewer be found during construction works, an investigation of the sewer will be required to ascertain its condition, the number of properties served, and potential means of access before any further works commence on site. The applicant is advised to discuss the matter further with Southern Water, Sparrowgrove House, Sparrowgrove, Otterbourne, Hampshire SO21 2SW (Tel: 0330 303 0119) or www.southernwater.co.uk".


The proposed development would lie within a Source Protection Zone around one of Southern Water's public water supply sources as defined under the Environment Agency's Groundwater Protection Policy. Southern Water will rely on your consultations with the Environment Agency to ensure the protection of the public water supply source.

Yours sincerely

[redacted]

Developer Services

SOUTHERN WATER

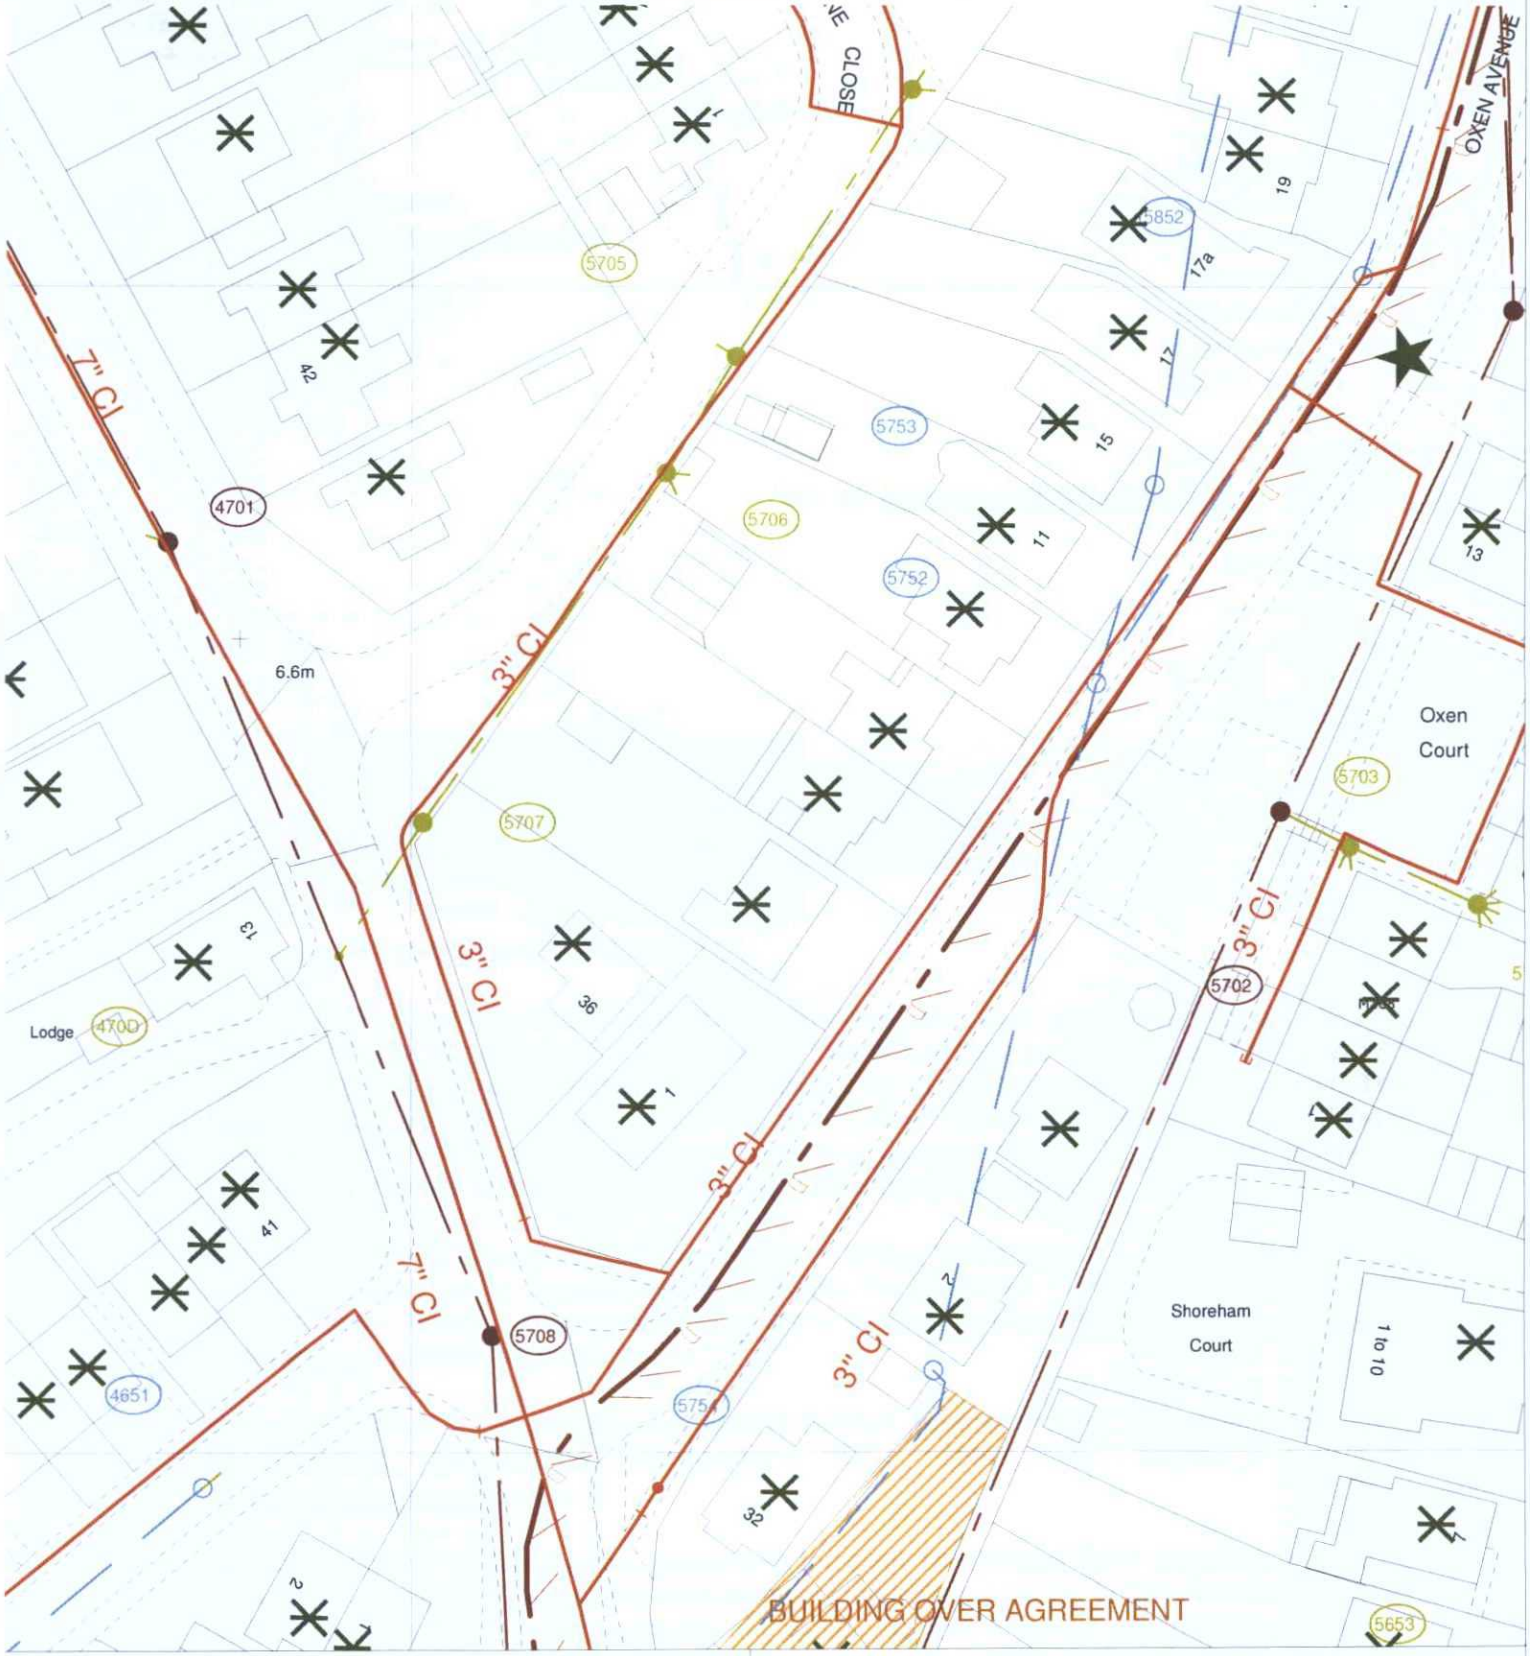

The positions of pipes shown on this plan are believed to be correct, but Southern Water Services Ltd accept no responsibility in the event of inaccuracy. The actual positions should be determined on site.

Based upon Ordnance Survey Digital Data with the permission of the controller of H.M.S.O. Crown Copyright Reserved Licence No. WU 298530

Southern Water

O.S. REF: TQ2105NE | Scale: 1:625

N

Printed By: banuh | Date: 1-7-2016

Screen Print

Southern Water MapGuide Browser

WARNING: BAC pipes are constructed of Bonded Asbestos Cement

WARNING: Unknown (UNK) materials may include Bonded Asbestos Cement

Requested By: