
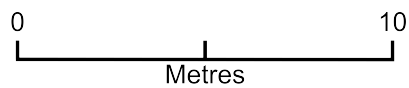


Garden building at 44 Castle Road

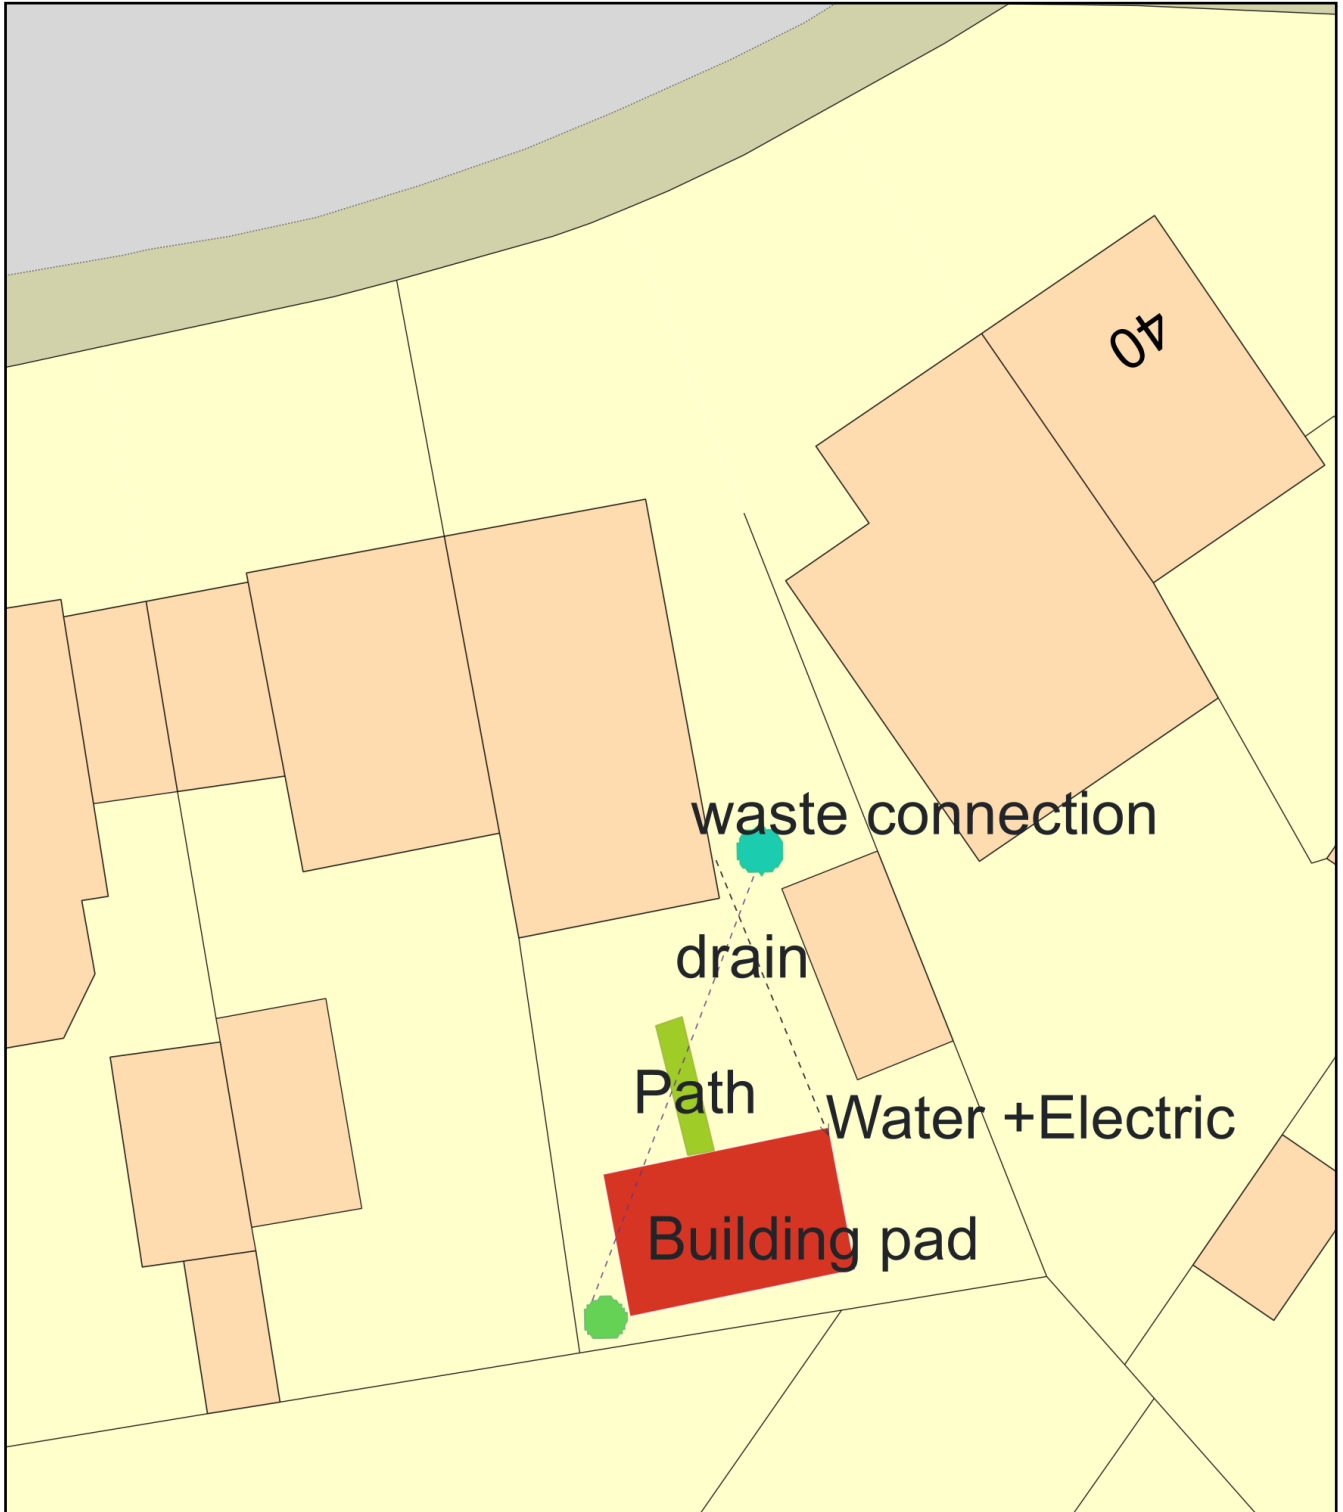

Plan Produced for: WSCC

Date Produced: 01 May 2026

Plan Reference Number: TQRQM26121062011098

Scale: 1:200 @ A4