DO NOT SCALE FROM THIS DRAWING

1m 2m 3m 4m 5m 6m 7m 8m 9m 10m

1:50 Scale Bar

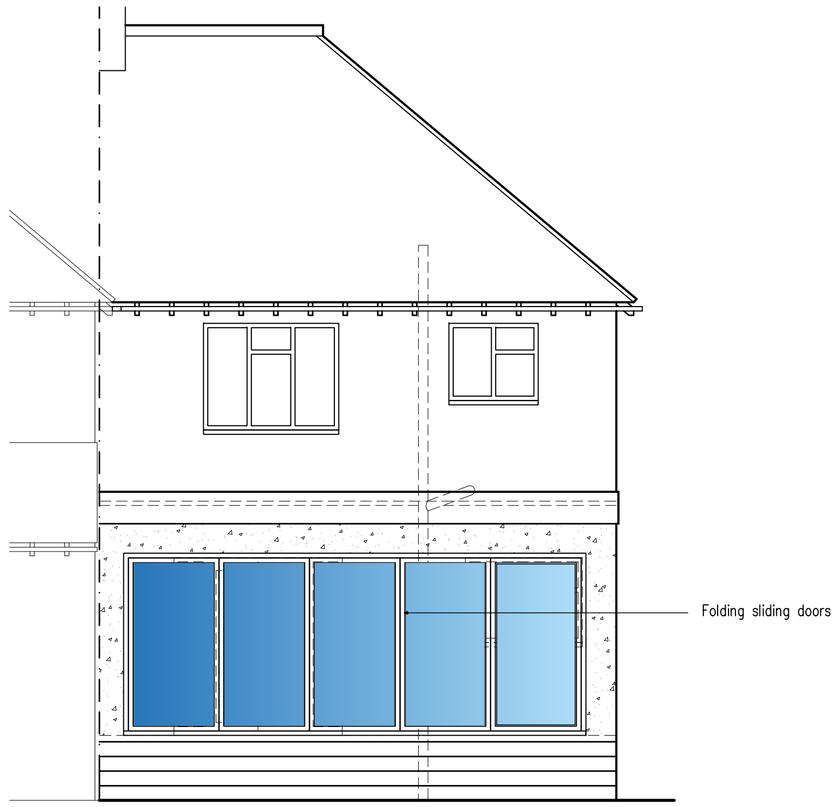

West Elevation

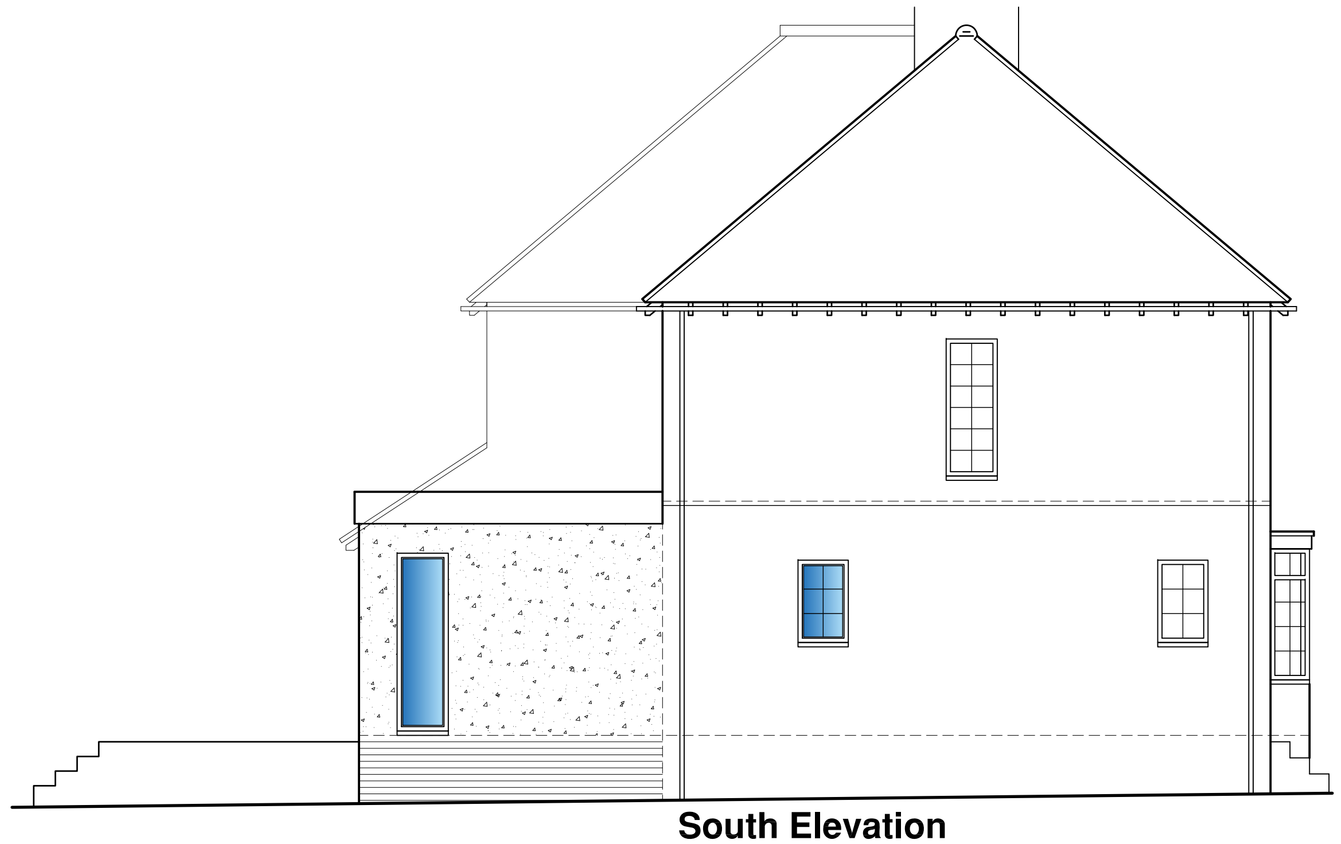

South Elevation

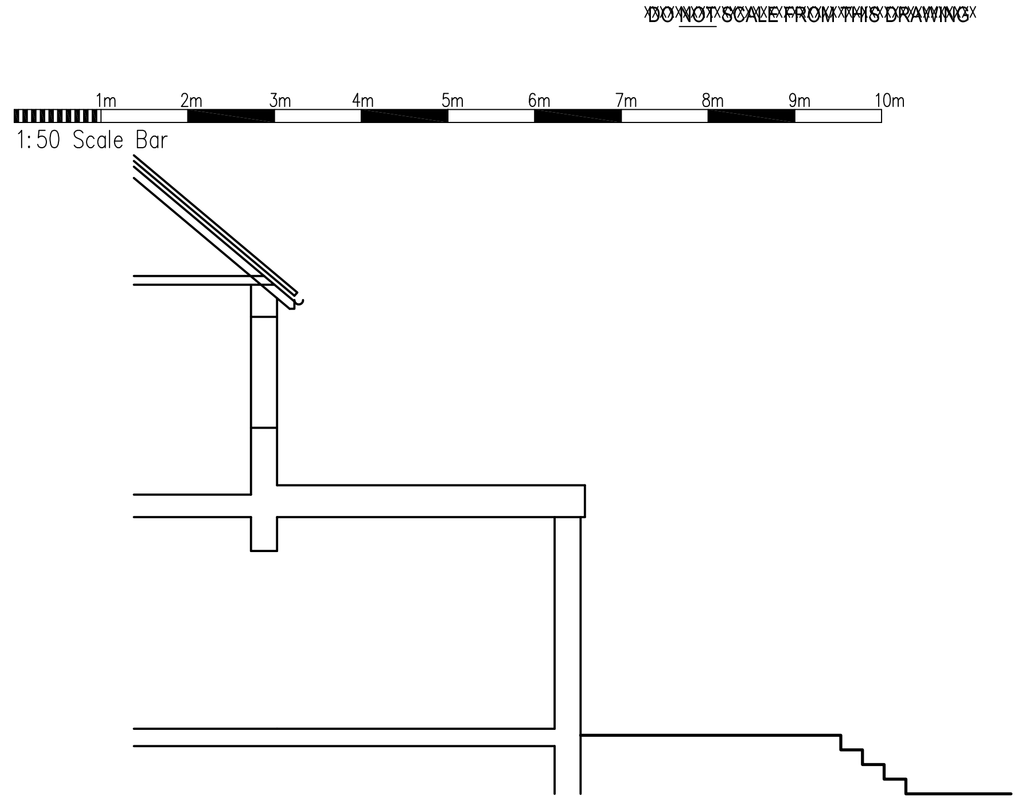

North Elevation

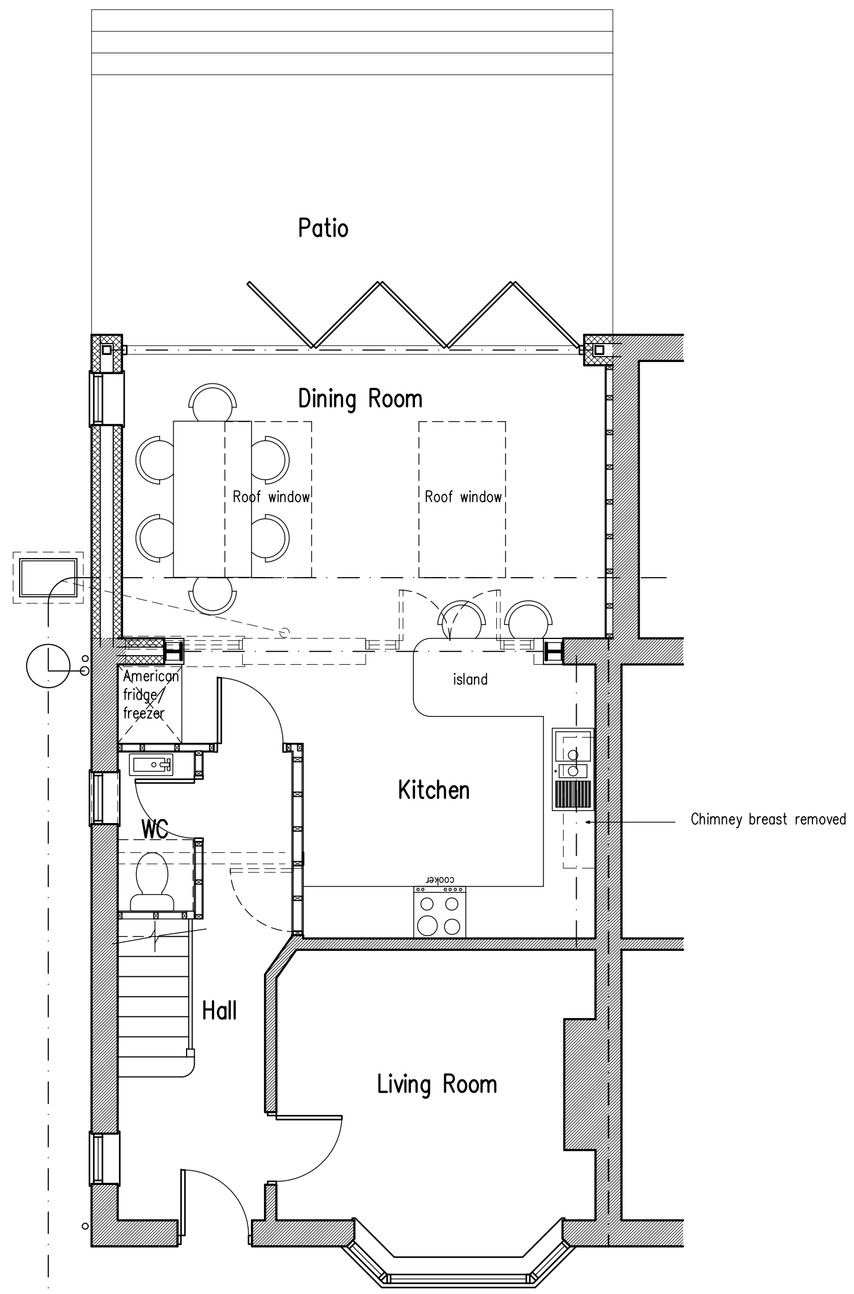

Ground Floor Plan

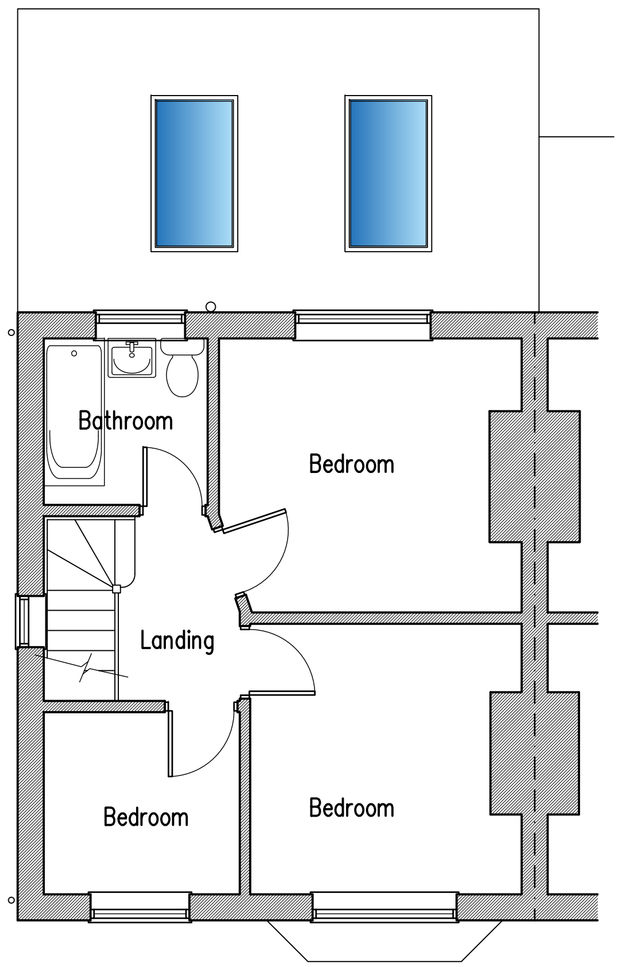

First Floor Plan

Proposed Single Storey Rear extension & Internal Alterations at: 41 Greenways Crescent, Shoreham-By-Sea, West Sussex

rja Planning & Building Consultants Ltd.
1st Floor
10 High Street
Shoreham-By-Sea
West Sussex BN43 5DA
t: 01273 467297 mob: 07971 375739
e: rex@rjapbc.co.uk web: www.rjapbc.co.uk

Chartered Institute of Architectural Technologists

PROJECT: 41 Greenways Crescent, Shoreham-By-Sea

DRAWING TITLE: Proposed Floor Plans & Elevations

CLIENT: Mr & Mrs Thorogood

DWG NO: DWG-01

REVISION: A

SCALE: 1:50 @ A1

DATE: 31.03.21

DRAWN: rex