
AMENDMENT

ADUR & WORTHING
PLANNING SERVICES
PLAN AWDM/ 1222/14
RTE ALID - 1 OCT 2014


0 1 2 3 4 5 6 7 8 9 10
Scale In Metres



Ground Floor Plan
Scale 1:50

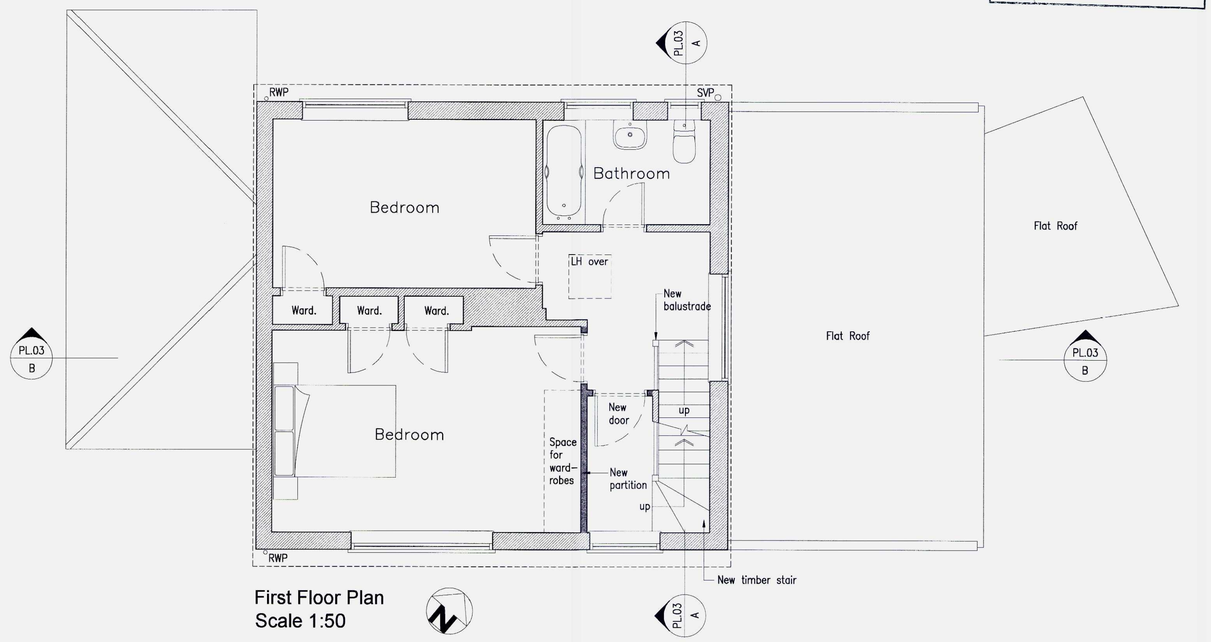

First Floor Plan
Scale 1:50

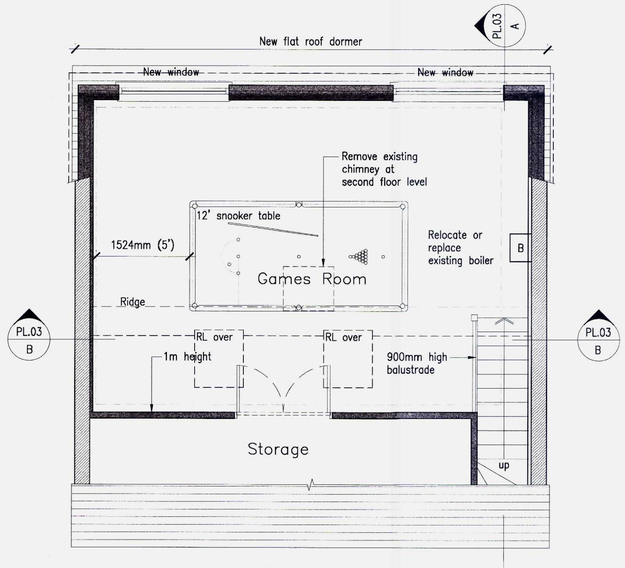

Second Floor Plan
Scale 1:50



Location Plan
Scale 1:1250

0 25 50 75 100
Scale In Metres



Block Plan
Scale 1:500

0 10 20 30 40
Scale In Metres

rev.	date	comment	auth. chkd.
A	01.10.14	Window on side elevation omitted.	TR –

Deacon and Richardson ARCHITECTS

Do not scale off drawing (except for planning use)
Check all dimensions on site before work is commenced
All goods materials workmanship to conform with current building regulations BSS and COP
© Copyright Deacon and Richardson

Deacon and Richardson Architects
email: design@deaconandrichardson.co.uk
web: www.deaconandrichardson.co.uk
tel: 01273 888080
fax: 01273 888060
253 Ditchling Road
Brighton
East Sussex
BN1 6JD

client/job: Steve Legg, 99 Southwick Street, BN42 4TL

drawn	checked	work stage	drawing title	drawing number
TR	CR	D	Proposed Plans	3494.PL.02
date	scale/sheet size			revision
Aug 2014	1:50@A1		PLANNING	A